



City of Carpinteria
Architectural Review Board Agenda
Thursday, February 12, 2026
Council Chamber, 5775 Carpinteria Avenue,
Carpinteria, CA 93013

5:30 PM Regular Meeting
In-Person and Virtual Participation Options

Attendance/Viewing Options:

- Attend the in-person meeting in City Council Chambers at City Hall (5775 Carpinteria Ave.)
- View the meeting live through the City's website (<https://carpinteriaca.gov/city-hall/agendas-meetings/>).
- View the meeting on Government Access Television Channel 21 (broadcast live).
- Call 669-900-9128 (and enter Webinar ID 847 8623 3577) to listen to the meeting.
- [Join the City's Zoom webinar by clicking here.](#) Alternatively, you can join the Zoom webinar by logging on to www.zoom.us, downloading the application, selecting "Join Meeting", and entering Webinar ID 847 8623 3577.

How to Provide Public Comments

- Provide a live public comment in City Council Chambers at City Hall (5775 Carpinteria Ave.). Please note the City has the discretion to limit the speaker's time for any meeting or agenda matter. Typically, the practice has been three minutes per speaker on each item.
- Provide a live comment through the City's Zoom webinar platform (through the link provided above). To make public comments through this platform, please use the "raise your hand" feature to notify staff that you would like to make a public comment during designated public comment times. Once it is your turn to provide a public comment, staff will unmute your microphone, and you will be given a designated amount of time to provide your comment. At the end of your comment, staff will once again mute your microphone.
- Submit a written comment (as either a general public comment or on a specific agenda item) to be distributed to Architectural Review Board by 12:00 P.M. on the day of the meeting by either submitting your comment via (1) email to PublicComment@carpinteriaca.gov, or (2) follow this link (<https://carpinteriaca.gov/city-hall/agendas-meetings>), select the meeting you want to provide a comment on, and click the Submit Comments button located on the left-hand side of the agenda portal. Please reference the agenda item to which your comment pertains. Note that written comments will not be read into the record during the meeting.

Architectural Review Board Members

Amy Blakemore
Richard E. Johnson
Richard Little
Patrick O'Connor
Lisa Woolf

Call to Order

Roll Call

Public Comment

This is a time for public comments on matters not otherwise on the agenda but within the subject matter jurisdiction of the Architectural Review Board. Comments shall be limited to 15 minutes, divided among those persons desiring to speak, but no person shall speak longer than five minutes. Persons wishing to speak on a specific item will be recognized at the time the agenda item is considered.

The City is not responsible for the content of statements made during the public comment period, or the factual accuracy of any such statements.

Project Review

If you have questions regarding any project listed below, please contact the Community Development Department at (805) 755-4410.

Review Procedure:

- Disclosure of ex parte communications
- Staff presentation
- Applicant presentation
- Public comment
- Review by ARB
- Recommendation by ARB

1. Harmony Hotel, Project 16-1822-DP/CDP/ARB
Address: 4110 Via Real
Applicant: Nikhil Kamat, Architect, NKlosures, Inc.
Planner: Bret McNulty

Request of Nikhil Kamat, Architect, NKlosures, Inc., for RAM Hotels, to consider Project 16-1822-DP/CDP/ARB for final review of a proposal for removal of an existing 5,678 square foot former church building and all associated improvements, and the construction of a two-story, 72-guestroom, 44,191 square foot hotel and associated improvements including landscaping, outdoor pool and garden patio under the provisions of the Commercial Planned Development with Residential Overlay zone district of the Carpinteria Municipal Code shown as APN 004-017-022, addressed as 4110 Via Real.

Other Business

Consent Calendar

Items on the consent calendar are considered to be routine and are normally enacted by one unanimous vote of the Architectural Review Board. If you wish to speak on a consent calendar item, please do so during the public comment period provided at the beginning of this item.

2. None

Matters Referred by the Planning Commission / City Council

Matters Presented by Staff

Matters Presented by Boardmembers

Attendance of Boardmembers for the Next Meeting

Adjournment

Notes

For those projects that do not require Planning Commission approval, recommendations for preliminary approval by the Architectural Review Board will be forwarded to the Community Development Director for a decision. Those Community Development Director decisions that are appealable pursuant to CMC §14.12.020(2) may be appealed to the Planning Commission. Appeals must be filed with the City Clerk within 10 calendar days of the Director's action.

In compliance with the Americans with Disabilities Act, if you need assistance to participate in this meeting, please contact Lorena Esparza in the Community Development Department at (805) 755-4410 (LorenaE@carpinteriaca.gov) or the California Relay Service at (866) 735-2929. Notification 2 business days prior to the meeting will enable the City to make reasonable arrangements for accessibility to this meeting.

This agenda was posted on February 5, 2026 in the Community Development Department, on the City Hall Public Notices Board, and on the City Website.

**CITY OF CARPINTERIA
ARCHITECTURAL REVIEW BOARD
Meeting of February 12, 2026**

Agenda Item #1

**COMMUNITY DEVELOPMENT DEPARTMENT
PROJECT REVIEW**

Project: 16-1822-DP/CDP **Planner:** Bret McNulty
Address: 4110 Via Real
APN: 004-017-022
Zoning: Commercial Planned Development with Residential Overlay (CPD/R)
Applicant: Nikhil Kamat, NKlosures, Inc. for RAM Hotels

Project Review: ☐ Conceptual
☐ Preliminary
☒ Final

PROJECT DESCRIPTION

This is a final review of a request to demolish an existing church building and associated improvements, and construct a new two-story hotel development on a 2.6-acre site. The proposed hotel would be operated as Harmony Hotel (previously proposed to operate as a Fairfield Inn by Marriot). An existing single story, 5,678 square foot church building, children's play area, parking lot, vegetable garden, and several small storage sheds would all be demolished and removed to accommodate the project. The new two-story hotel would have 72-guest rooms with a building footprint of 22,460 square feet and a total square footage of 44,191 square feet. The maximum height of the new hotel would vary from 21 feet 10 inches to 25 feet, measured from the new finished grade to the top of the roof parapets. The project received Planning Commission Approval on April 3, 2023.

In addition to 72 guestrooms, the hotel would include a fitness center, business center, breakfast area, meeting room, outdoor pool, and outdoor garden patio. The hotel would also include typical support services (i.e., main lobby, admin/offices, employee breakroom, kitchen, laundry/storage, etc.).

Final architectural plans and final lighting plans are included in Attachment A, the final colors and materials and specification sheets are provided in Attachment B, the final sign plans are included in Attachment C, and the Final Landscaping, Planting, and Irrigation Plans are provided in Attachment D.

PROJECT HISTORY

Architectural Review Board (ARB)

The project received concept/preliminary review by the Architectural Review Board (ARB) at their December 15, 2016, February 16, 2017, March 30, 2017, August 29, 2019, and November 21, 2019 meetings. At the November 21, 2019 meeting, the ARB reviewed revisions made by the applicant to address ARB comments provided at the August 29, 2019 meeting, including two distinct options for building architecture/design.

Staff explained that both options had been designed to comply with all of the development standards of the Commercial Planned Development zone district and address concerns about neighborhood compatibility, privacy impacts, overall size/bulk/scale, architectural style/materials, and impacts to mountain views. Staff noted that both options were an improvement over the previous submittal and successfully addressed many of the concerns raised during the prior review of this project. Overall, staff suggested “Option 2” was a more appropriate design direction for the site as the architecture had more of a residential character and appeared to better relate to the City’s “small beach town” image and suggested further design and landscaping revisions

Two members of the public commented on the proposed project. One commentor received clarification that the project did not encroach into an existing easement. The other inquired about whether there was a plan for the total number of hotels in Carpinteria.

In response to Boardmember questions, the applicant explained that they had not determined whether pets would be allowed, but if so, pet owners would be able to walk the trail within the creek buffer; and that the previously proposed night-sky compliant lighting plan was updated to include the changes in the site plan.

- The Board recommended the use of ficus repens (sticky vine) as a possible solution for adding landscaping along the east property line wall where this is not much room available for plantings to soften the wall.
- The Board supported Option “2,” noting the revisions to the east-facing façade within the pool enclosure and that had a good color scheme, good cohesion and would give the building a “muted” feel and suggested the tips could be left on the top of the wrought iron fence pickets along the perimeter walls to help address security concerns.

The Board voted unanimously (4-0) to recommend revised preliminary approval to the Planning Commission with their comments attached.

A copy of the November 21, 2019 meeting is attached as Attachment F.

Planning Commission

The project was reviewed and approved by the Planning Commission on April 3, 2023.

At the hearing, staff presented the project and responded to questions from the Planning Commission regarding the location of the main entrance, parking, and visual aspects of the proposed fencing and walls, and whether a shuttle had been considered as part of the project.

The applicant team confirmed that no post style fencing will be located facing Via Real and that a hotel shuttle is a great idea.

Members of the public spoke on the merits of the project. One speaker expressed that they liked the look of the hotel, that it would be nice to have something upscale as there are already low-cost hotels in the area with crime being an issue, and expressed support for a shuttle and that nearby hotels should participate. Another speaker expressed that the community needs affordable housing such as Casa de las Flores, not more hotels. The speaker cited climate change and water demand, that hotels generate low-paying jobs and increase low-cost housing demand, and recommended denial of the project.

The Commissioners discussed the environmental and economic effects of the project and explored the merits of the location for affordable housing as compared to a hotel. They discussed the supply of affordable hotels and the need for a higher end hotel in the proposed location. The Commissioners noted that the Mitigated Negative Declaration included an extensive analysis and addressed the environmental issues.

The Commissioners agreed that the project was attractive and had evolved aesthetically. The Planning Commission voted unanimously (4-0) to approve the project as proposed.

The April 3, 2023 Planning Commission meeting minutes are included as Attachment F.

PROJECT ANALYSIS

The Planning Commission adopted a Mitigated Negative Declaration and Conditions of Approval that included the following measures directly related to the ARB's final architectural review issues being considered at this meeting. The applicant is required to retain the approved design, scale, character, colors, and materials of the project architecture to be compatible with vicinity development and consistent with the City's "small beach town" character. The final plan set that was approved by the Planning Commission incorporated the ARB recommended revisions that were previously identified as "Option 2." Staff has confirmed the hotel footprint and size and height have not been changed from the version incorporating the ARB's November 11, 2019 meeting comments and approved by the Planning Commission. The Final Architectural Plans are included in Attachment A. The approved colors are the same palette as the "coastal" theme with the "muted" light blues/greys, earthen and wood tones that was recommended for approval by the ARB. The Final Colors and Materials Board and Specifications are included in Attachment B.

The approved project is conditioned to ensure that all mechanical equipment, including but not limited to, heating and air conditioning units, and trash receptacle areas, shall be completely screened from surrounding properties by use of a wall or fence, or shall be enclosed within a building or roof parapet/equipment well. The locations of all exterior mechanical equipment is required to be depicted on a plan sheet. The applicant has revised the architectural plan set to include a Rooftop Equipment Plan sheet and accompanying views analysis to demonstrate that the roof parapet wall will shield views of roof top equipment from adjacent uses. The Rooftop Plan is included in Attachment A.

As required by the approval conditions, the applicant has provided exterior lighting fixtures and a photometric exhibit showing the direction and intensity of light being cast by each fixture and the height of the fixtures on a Lighting Plan. The applicant's submittal proposes that all lighting complies with the Planning Commission requirements that lighting is of low intensity, low glare design, minimum in height, and shall be hooded to direct light downward onto the subject parcel and prevent spill-over onto adjacent parcels and into the protected riparian habitats and their associated buffers, and with provisions for dimming lights after 10:00 pm. Staff has confirmed that specifications for all proposed exterior lighting fixtures are included in the lighting plan for the parking lot, walkways, and hotel exterior for the Board's consideration. The lighting plans are included in Attachment A.

The project has been rebranded as the "Harmony Hotel." A proposed sign program is included in the plans for consideration by the Board. The Planning Commission approval requires ARB review to ensure the size, design, colors, and intensity of signage is appropriate to the neighborhood setting and does not create distracting or intrusive impacts on surrounding uses. Staff has confirmed that the applicant has submitted sign plans, depicting the location, construction, size, and dimensions of all project-related signage. Staff recommends that the ARB review the signs for consistency with the approved small town beach theme and colors and comment on the proposed signage lighting. The Signage Plan is provided in Attachment C.

The applicant has submitted landscaping plans for the project site and within the public rights-of-way along the project frontages which are consistent with the plans previously reviewed and approved by the ARB. The landscaping plans include complete landscape and irrigation plans with MWELC calculations. The Planning Commission approval requires that all new fencing adjacent to creeks or a creek ESHA overlay shall be wildlife permeable as defined by the following criteria:

- a. Fences shall have a wooden (not wire) rail at the top;
- b. Fences shall be less than 40 inches high;
- c. Fences shall have a space greater than 14 inches between the ground and the bottom rail;
- d. Solid or chain link fences are prohibited.

The plan set includes fencing specifications and materials with the colors to be provided by the applicant for review at the meeting. The planting restoration plan for the creek buffer is also being reviewed by the City Biologist for consistency with required project

conditions. The Final Landscaping, Irrigation, and Fencing Plans are included as Attachment D.

The Board's feedback on the final plans, materials, lighting, sign lighting, colors and fencing designs consistency with the approved project is requested

SUMMARY OF ISSUES

- Consistency with approved building architectural plans;
- Night sky compliant lighting,
- Signage Plan, colors and illumination.
- Landscaping, planting, and fencing plans consistency with approved plans.

RECOMMENDATION

The Board should receive public comment and provide feedback on the issues raised. If the Board finds the project to have adequately responded to the Board's previous comments and the plans to be appropriately developed for final review, then the Board should recommend final approval to the Community Development Director.

ATTACHMENTS

Attachment A- Final Architectural and Lighting Plans

Attachment B- Final Colors and Materials Board & Specification Sheets

Attachment C-Final Signage Plan

Attachment D- Final Landscaping, Irrigation, and Fencing Plans

Attachment E- ARB Meeting Minutes from November 21, 2019


Attachment F- Planning Commission Meeting Minutes from April 3, 2023

Attachment A
Final Architectural and Lighting Plans

Harmony Hotel
4110 Via Real
Final ARB Review
February 12, 2025

GENERAL NOTES

- A. THE CONSTRUCTION SHALL NOT RESTRICT A FIVE FOOT CLEAR AND UNOBSTRUCTED ACCESS TO ANY WATER OR POWER DISTRIBUTION FACILITIES (POWER POLES, PULL-BOXES, TRANSFORMERS, VAULTS, PUMPS, VALVES, METERS, APPURTENANCES, ETC.) OR TO THE LOCATION OF THE HOOK-UP. THE CONSTRUCTION SHALL NOT BE WITHIN TEN FEET OF ANY POWER LINES WHETHER OR NOT THE LINES ARE LOCATED ON THE PROPERTY. FAILURE TO COMPLY MAY CAUSE CONSTRUCTION DELAYS AND/OR ADDITIONAL EXPENSES.
- B. "DOUBLE STRIPING OF ALL STALLS SHALL BE PER ZONING CODE SECTION 12.21 A5, CHART NO. 5".
- C. ALL REQUIRED EXITS SHALL BE MAINTAINED UNTIL ARRIVAL AT GRADE OR THE PUBLIC WAY. (1021.1.1)
- D. ACCESSIBLE PATH OF TRAVEL AS INDICATED ON PLAN IS A BARRIER FREE ACCESS ROUTE WITHOUT ANY ABRUPT LEVEL CHANGES EXCEEDING 1/2" IF BEVEL AT 1:2 MAX. SLOPE, OR VERTICAL LEVEL CHANGES NOT EXCEEDING 1/4" AND AT LEAST 48" IN WIDTH. THE SURFACE IS STABLE, FIRM AND SLIP RESISTANT. CROSS SLOPES DOES NOT EXCEED 2% AND SLOPE IN THE DIRECTION OF TRAVEL IS LESS THAN 5% SLOPE, UNLESS OTHERWISE INDICATED. LANDING AT DOORWAYS SHALL BE 2% MAX. ACCESSIBLE PATH OF TRAVEL SHALL BE MAINTAINED FREE OF OVERHANGING OBSTRUCTIONS TO 84" MINIMUM AND PROTRUDING OBJECTS GREATER THAN 4" PROJECTING FROM WALL AND ABOVE 27" AND LESS THAN 84".

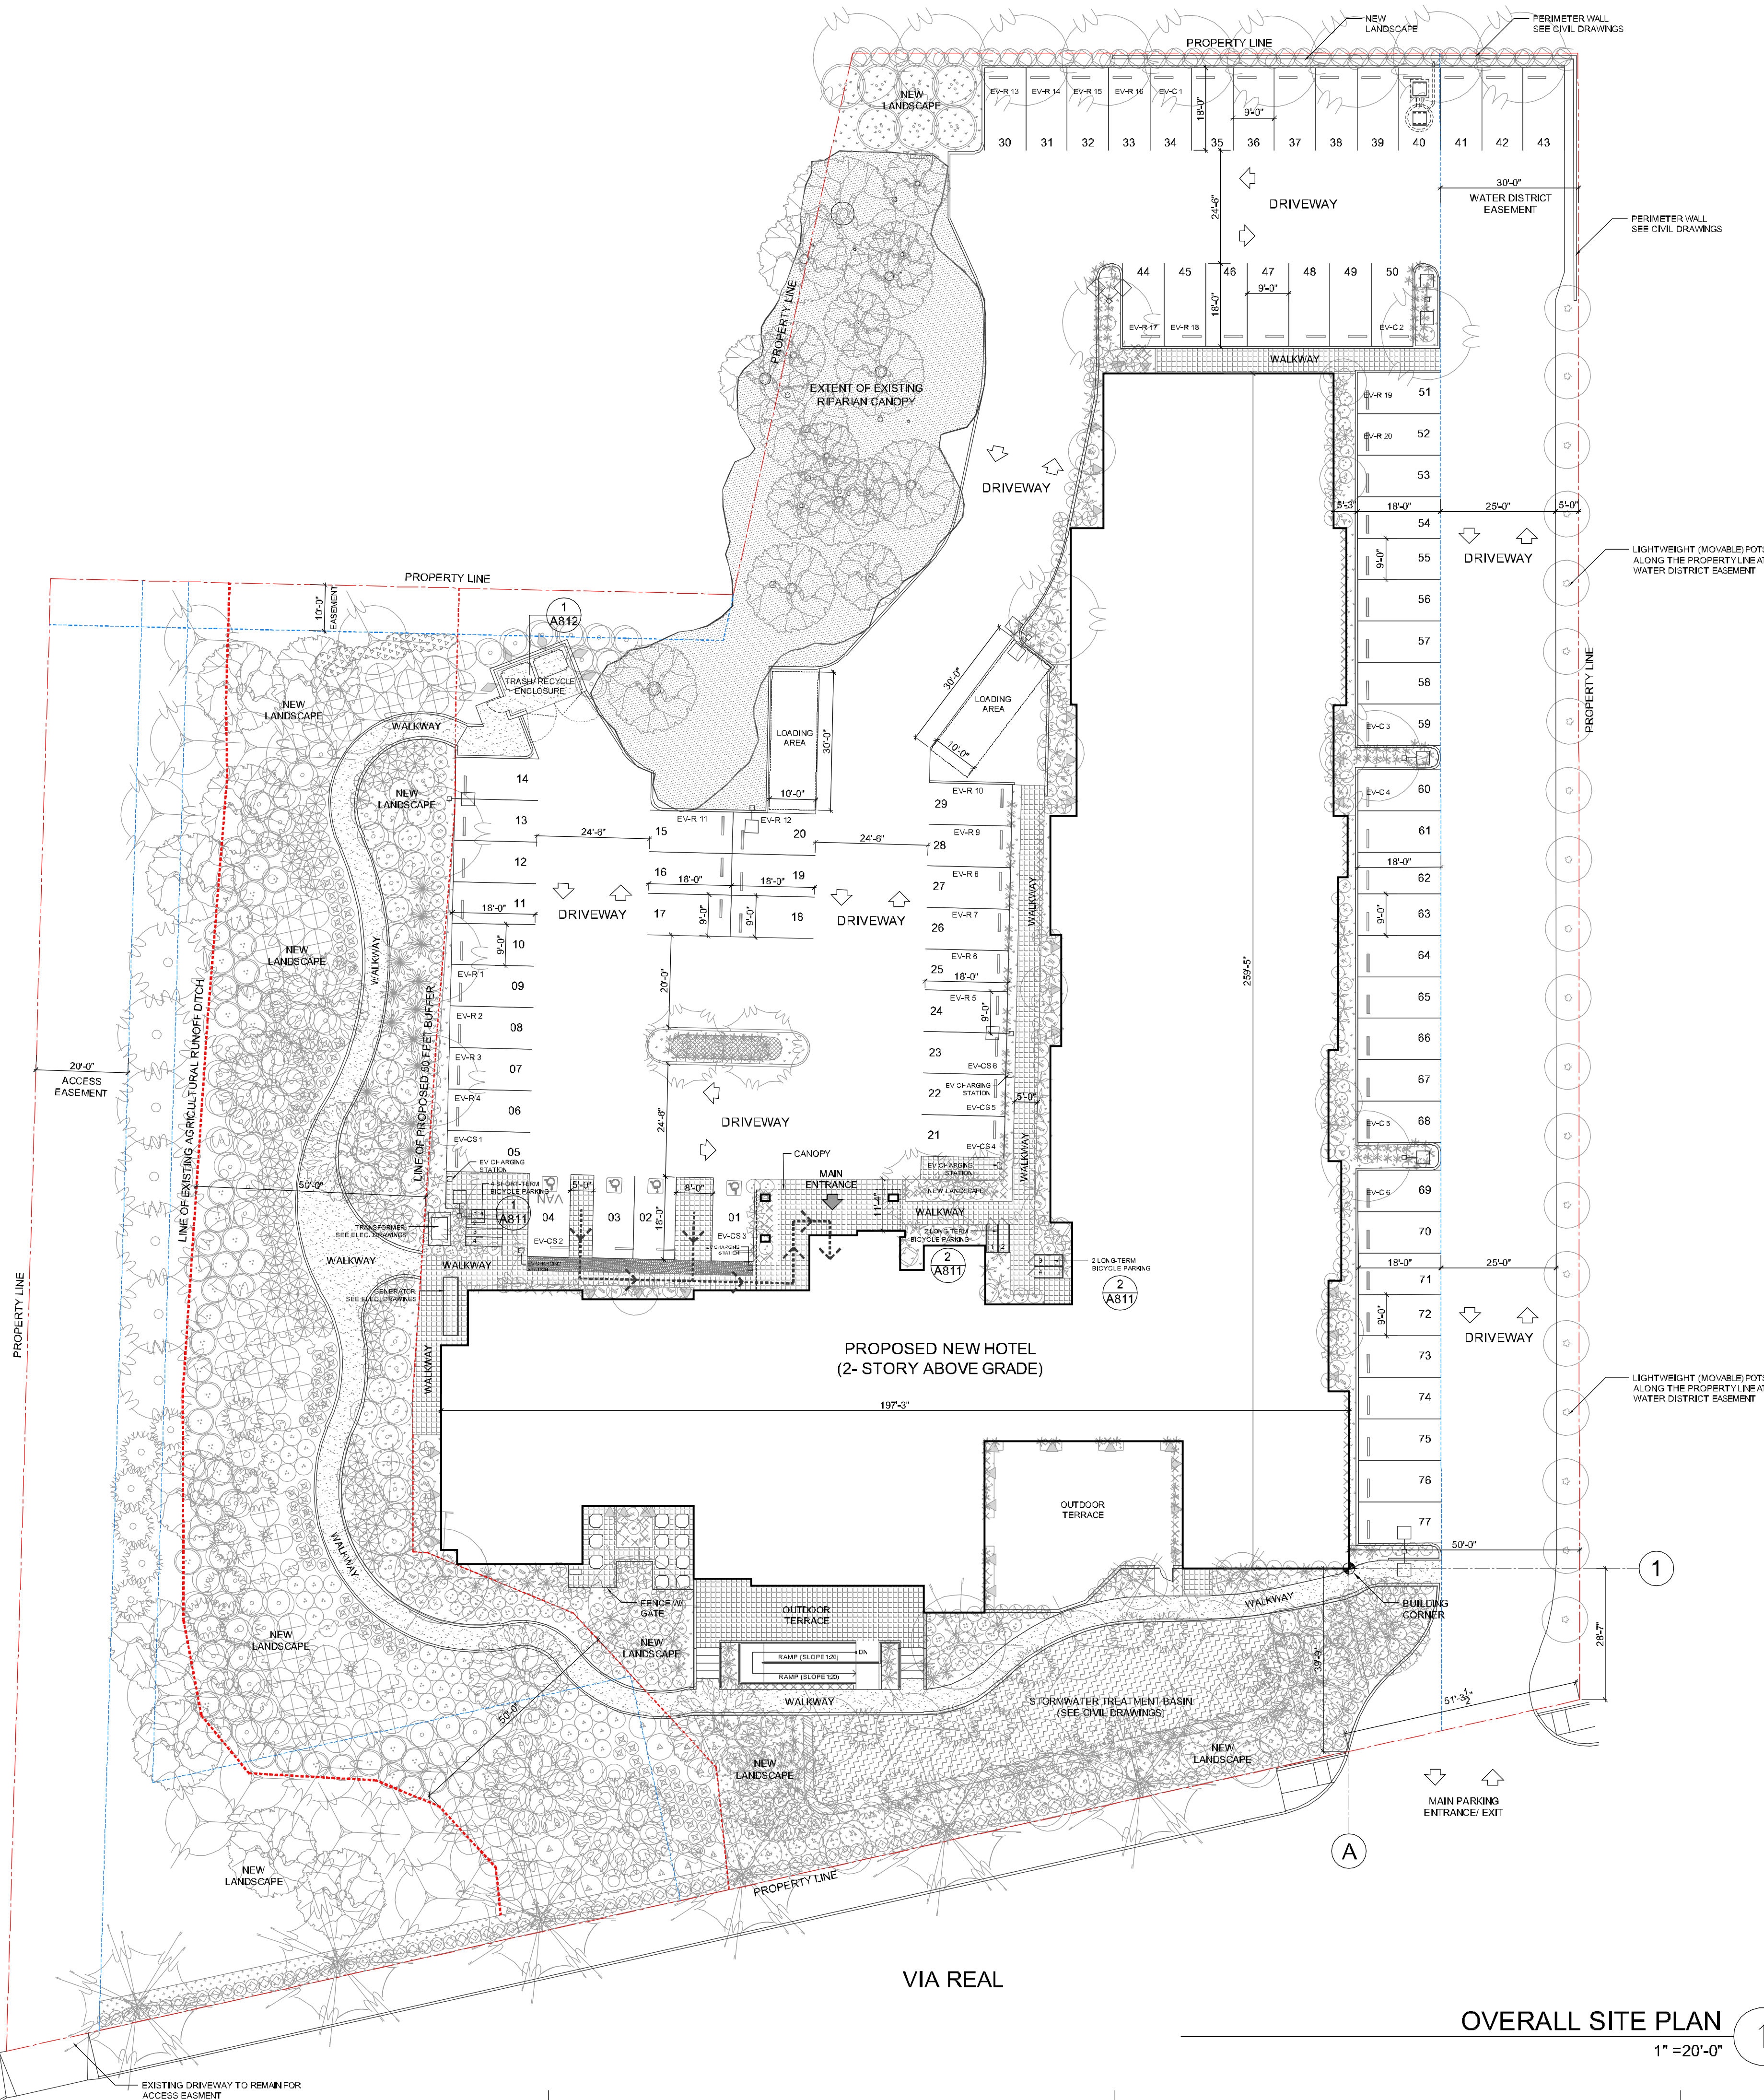

GENERAL NOTES:

- ELEVATION 17'-6" (17.50) = EL 0'-0"
- FOR GRAPHIC DESIGNATION OF RATED WALLS AND EXITING PATHS, SEE SHEETS A040 AND A041.
- SEE ADDITIONAL GENERAL NOTES ON SHEET A005.
- FOR OVERALL FLOOR PLANS, SEE SHEETS A201-A THROUGH A203-B.
- SPRINKLER SYSTEM TO BE DESIGN/BUILD BY GENERAL CONTRACTOR. GENERAL CONTRACTOR TO PROVIDE SPRINKLER SHOP DRAWINGS FOR REVIEW AND APPROVAL OF ARCHITECT FOR SPRINKLER HEAD LOCATIONS.
- OUTDOOR LIGHTING SHALL BE DESIGNED AND INSTALLED WITH SHIELDING, SUCH THAT THE LIGHT SOURCE CANNOT BE SEEN BY ADJACENT RESIDENTIAL PROPERTIES, THE PUBLIC RIGHT-OF-WAY, NOR FROM ABOVE.
- LOW OR NON-VOC CONTAINING PAINTS, SEALANTS, ADHESIVES, SOLVENTS, ASPHALT PRIMER AND ARCHITECTURAL COATINGS (WHERE USED), OR PRE-FABRICATED ARCHITECTURAL PANELS SHALL BE USED IN THE CONSTRUCTION OF THE PROJECT TO REDUCE THE VOC EMISSIONS TO THE MAXIMUM EXTENT POSSIBLE.
- SEE CIVIL DRAWINGS FOR ADDITIONAL INFORMATION.
- SEE LANDSCAPE DRAWINGS FOR PLANTING AND IRRIGATION INFORMATION.

LEGEND:

- ACCESSIBLE PATH OF TRAVEL
- PRIMARY ENTRANCE
- EV-C ELECTRIC VEHICLE CAPABLE SPACE
- EV-R ELECTRIC VEHICLE READY SPACE
- EV-CS ELECTRIC VEHICLE CHARGER

4110 VIA REAL
CARPINTERIA, CA

APPLICANT:	RAM HOTELS 21 PRESTWICK LANE, AMARILLO, TX 79124 TEL: 806.676.2526
ARCHITECT:	NKLOSURES INC. ARCHITECTS 15580-C ROCKFIELD BLVD., #200 IRVINE, CA 92618 TEL: 323.339.7334
SITE SURVEY/ CIVIL / GRADING:	STANTEC 200 E. CARILLO STREET, STE 101 SANTA BARBARA, CA 93101 TEL: 805.336.9195
STRUCTURAL:	NS STRUCTURAL ENGINEERING 4642 ROCKLAND PLACE, LA CANADA FLINTRIDGE, CA 91011 TEL: 626.840.2338
MECHANICAL, ELECTRICAL, PLUMBING:	MEP GREEN DESIGNS 19532 HIGHBRIDGE WAY, TRABUCO CANYON, CA 92679 TEL: 949.742.6785
SOILS ENGINEER:	PACIFIC MATERIALS LABORATORY OF SANTA BARBARA, INC. 35-A SOUTH LA PATERA LANE, P.O. BOX 96, GOLETA, CA 93116 TEL: 805.954.2801
LANDSCAPE:	CHARLES TROWBRIDGE & ASSOC. 17301 ROMELLE AVENUE, SANTA ANA, CA 92705 TEL: 714.532.3693

SEAL/ STAMP:



RESERVED FOR BUILDING & SAFETY AND OTHER
DEPARTMENT PERMIT ISSUING AUTHORITIES:

PROJECT NO.:		13.015
NO.	DATE	DESCRIPTION

FULL SIZE PRINT: 24" x 36"

SHEET NAME:

OVERALL
SITE PLAN

SCALE: 1" = 20'-0"

SHEET NO:

A100

DISCLAIMER: NO COPIES, REPRODUCTIONS OR ELECTRONIC MANIPULATION OF ANY PORTION OF THESE DRAWINGS IN WHOLE OR IN PART ARE TO BE MADE WITHOUT THE EXPRESS WRITTEN PERMISSION FROM NKLOSURES, INC. ARCHITECTS. ALL CONTENT IN THESE DRAWINGS (INCLUDING CONCEPTS, LOGOS AND DESIGNS) ARE THE SOLE PROPERTY OF NKLOSURES, INC. ARCHITECTS.



ARCHITECT:
nKLOSURES, Inc. Architects
 Tel: 323.309.7334
 Email: info@nKLOSURES.com

OWNER:
RAM HOTELS
 21 PRESTWICK LANE,
 AMARILLO, TX 79124

4110 VIA REAL HOTEL
 CARPINTERIA, CALIFORNIA

VIEW OF BUILDING FROM VIA REAL

ASK-005



ARCHITECT:
nKLOSURES, Inc. Architects
 Tel: 323.309.7334
 Email: info@nKLOSURES.com

OWNER:
RAM HOTELS
 21 PRESTWICK LANE,
 AMARILLO, TX 79124

4110 VIA REAL HOTEL
 CARPINTERIA, CALIFORNIA

VIEW OF MAIN ENTRACNCE

ASK-006

4110 VIA REAL
CARPINTERIA, CA

APPLICANT:	RAM HOTELS 21 PRESTWICK LANE, AMARILLO, TX 79104 TEL: 806.676.2526
ARCHITECT:	NKLOSURES INC. ARCHITECTS 15580-C ROCKFIELD BLVD., #200 IRVINE, CA 92618 TEL: 323.339.7334
SITE SURVEY/ CIVIL/GRADING:	STANTEC 200 E. CARILLO STREET, STE 101 SANTA BARBARA, CA 93101 TEL: 805.336.9195
STRUCTURAL:	NS STRUCTURAL ENGINEERING 4642 ROCKLAND PLACE, LA CANADA FLINTRIDGE, CA 91011 TEL: 626.840.2338
MECHANICAL, ELECTRICAL, PLUMBING:	MEP GREEN DESIGNS 19532 HIGHBRIDGE WAY, TRABUCO CANYON, CA 92679 TEL: 949.742.6785
SOILS ENGINEER:	PACIFIC MATERIALS LABORATORY OF SANTA BARBARA, INC. 35-A SOUTH LA PATERA LANE, P.O. BOX 96, GOLETA, CA 93116 TEL: 805.954.2801
LANDSCAPE:	CHARLES TROWBRIDGE & ASSOC. 17901 ROMELLE AVENUE, SANTA ANA, CA 92705 TEL: 714.532.3693

SEAL/STAMP:



RESERVED FOR BUILDING & SAFETY AND OTHER
DEPARTMENT PERMIT ISSUING AUTHORITIES:

PROJECT NO.:		13.015
NO.	DATE	DESCRIPTION

FULL SIZE PRINT: 24" x 36"

SHEET NAME:

COLOR
ELEVATIONS-
NORTH & SOUTH

SCALE: 1/8" = 1'-0"

SHEET NO.:

A306

DISCLAIMER: NO COPIES, REPRODUCTIONS OR ELECTRONIC MANIPULATION OF ANY PORTION OF THESE DRAWINGS IN WHOLE OR IN PART ARE TO BE MADE WITHOUT THE EXPRESS WRITTEN PERMISSION FROM NKLOSURES, INC. ARCHITECTS. ALL CONTENT IN THESE DRAWINGS (INCLUDING CONCEPTS, LOGOS AND DESIGNS) ARE THE SOLE PROPERTY OF NKLOSURES, INC. ARCHITECTS.



SECTION/ ELEVATION- NORTH (MAIN ENTRY)

1/8" = 1'-0"

2



EXTERIOR ELEVATION- SOUTH (VIA REAL)

1/8" = 1'-0"

1

LEGEND:

- TP-1 HIGH PRESSURE COMPACT LAMINATE
MANUFACTURER: TRESPA
MODEL: TRESPA METEON
COLOR COLLECTION: UNI-COLORS
COLOR: # A22.2.1 - BLUISH GREY
- TP-2 HIGH PRESSURE COMPACT LAMINATE
MANUFACTURER: TRESPA
MODEL: TRESPA METEON
COLOR COLLECTION: UNI-COLORS
COLOR: # A05.1.1 - STONE BEIGE
- P1- SMOOTH PLASTER FINISH
MAUFACTURER: SHERWIN WILLIAMS
COLOR: PANDA WHITE SW 6147
- W1- WINDOW MULLIONS
MATERIAL: ALUMINUM
COLOR: BRONZED ANODIZED

GENERAL NOTES:

- ELEVATION 17'-6" (17.50) = EL 0'-0"
- SEE SHEETS A201 - A202 FOR OVERALL FLOOR PLANS
- SEE SHEETS A300 - A302 FOR OVERALL ELEVATIONS
- SEE ADDITIONAL GENERAL NOTES ON SHEET A050
- SEE SHEET A710 FOR PARTITION TYPES.
- FOR GRAPHIC DESIGNATION OF RATED WALLS AND EXITING PATHS, SEE SHEETS A040 AND A041.
- ALL BUILDING SIGNAGE SHALL BE PART OF A SEPARATE PERMIT
- FOR GREEN SCREEN ATTACHMENT DETAILS, REFER TO SHEET A503
- FOR CANOPY DETAILS, SEE SHEETS A510 AND A511
- FOR TYPICAL MOULDING AT DOORS/WINDOWS, SEE DETAIL 6/ A511
- FOR COLOR EXTERIOR ELEVATIONS, SEE SHEETS A305, A306 AND A307

0 4 8

4110 VIA REAL
CARPINTERIA, CA

APPLICANT:	RAM HOTELS 21 PRESTWICK LANE, AMARILLO, TX 79104 TEL: 806.676.2526
ARCHITECT:	NKLOSURES INC. ARCHITECTS 15580-C ROCKFIELD BLVD., #200 IRVINE, CA 92618 TEL: 323.359.7334
SITE SURVEY/ CIVIL/GRADING:	STANTEC 200 E. CARILLO STREET, STE 101 SANTA BARBARA, CA 93101 TEL: 805.336.9195
STRUCTURAL:	NS STRUCTURAL ENGINEERING 4842 ROCKLAND PLACE, LA CANADA FLINTRIDGE, CA 91011 TEL: 626.840.2338
MECHANICAL, ELECTRICAL, PLUMBING:	MEP GREEN DESIGNS 19532 HIGHRIDGE WAY, TRABUCO CANYON, CA 92679 TEL: 949.742.6785
SOILS ENGINEER:	PACIFIC MATERIALS LABORATORY OF SANTA BARBARA, INC. 35-A SOUTH LA PATERA LANE, P.O. BOX 96, GOLETA, CA 93116 TEL: 805.954.2801
LANDSCAPE:	CHARLES TROWBRIDGE & ASSOC. 17901 ROMELLE AVENUE, SANTA ANA, CA 92705 TEL: 714.532.3693

SEAL/STAMP:



RESERVED FOR BUILDING & SAFETY AND OTHER
DEPARTMENT PERMIT ISSUING AUTHORITIES:

PROJECT NO.:		13.015
NO.	DATE	DESCRIPTION

FULL SIZE PRINT: 24" x 36"

SHEET NAME:

**COLOR
ELEVATIONS
- EAST**

SCALE: 1/8" = 1'-0"

SHEET NO:

A305

DISCLAIMER: NO COPIES, REPRODUCTIONS OR ELECTRONIC MANIPULATION OF ANY PORTION OF THESE DRAWINGS IN WHOLE OR IN PART ARE TO BE MADE WITHOUT THE EXPRESS WRITTEN PERMISSION FROM NKLOSURES, INC. ARCHITECTS. ALL CONTENT IN THESE DRAWINGS (INCLUDING CONCEPTS, LOGOS AND DESIGNS) ARE THE SOLE PROPERTY OF NKLOSURES, INC. ARCHITECTS.



PARTIAL EXTERIOR ELEVATION- EAST (DRIVEWAY)

1/8" = 1'-0"

2



PARTIAL EXTERIOR ELEVATION- EAST (DRIVEWAY)

1/8" = 1'-0"


1

LEGEND:

- TP-1 HIGH PRESSURE COMPACT LAMINATE
MANUFACTURER: TRESPA
MODEL: TRESPA METEON
COLOR COLLECTION: UNI-COLORS
COLOR: # A22.2.1 - BLUIISH GREY
- TP-2 HIGH PRESSURE COMPACT LAMINATE
MANUFACTURER: TRESPA
MODEL: TRESPA METEON
COLOR COLLECTION: UNI-COLORS
COLOR: # A05.1.1 - STONE BEIGE
- P1- SMOOTH PLASTER FINISH
MAUFACTURER: SHERWIN WILLIAMS
COLOR: PANDA WHITE SW 6147
- W1- WINDOW MULLIONS
MATERIAL: ALUMINUM
COLOR: BRONZED ANODIZED

GENERAL NOTES:

- ELEVATION 17'-6" (17.50) = EL 0'-0"
- SEE SHEETS A201 - A202 FOR OVERALL FLOOR PLANS
- SEE SHEETS A300 - A302 FOR OVERALL ELEVATIONS
- SEE ADDITIONAL GENERAL NOTES ON SHEET A050
- SEE SHEET A710 FOR PARTITION TYPES.
- FOR GRAPHIC DESIGNATION OF RATED WALLS AND EXITING PATHS, SEE SHEETS A040 AND A041.
- ALL BUILDING SIGNAGE SHALL BE PART OF A SEPARATE PERMIT
- FOR GREEN SCREEN ATTACHMENT DETAILS, REFER TO SHEET A503
- FOR CANOPY DETAILS, SEE SHEETS A510 AND A511
- FOR TYPICAL MOULDING AT DOORS/WINDOWS, SEE DETAIL 6/ A511
- FOR COLOR EXTERIOR ELEVATIONS, SEE SHEETS A305, A306 AND A307

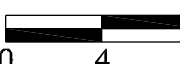

4110 VIA REAL
CARPINTERIA, CA

APPLICANT:	RAM HOTELS 21 PRESTWICK LANE, AMARILLO, TX 79104 TEL: 806.676.2526
ARCHITECT:	NKLOSURES INC. ARCHITECTS 15580-C ROCKFIELD BLVD., #200 IRVINE, CA 92618 TEL: 323.339.7334
SITE SURVEY/ CIVIL/GRADING:	STANTEC 200 E. CARILLO STREET, STE 101 SANTA BARBARA, CA 93101 TEL: 805.336.9195
STRUCTURAL:	NS STRUCTURAL ENGINEERING 4642 ROCKLAND PLACE, LA CANADA FLINTRIDGE, CA 91011 TEL: 626.840.2338
MECHANICAL, ELECTRICAL, PLUMBING:	MEP GREEN DESIGNS 19532 HIGHBRIDGE WAY, TRABUCO CANYON, CA 92679 TEL: 949.742.6785
SOILS ENGINEER:	PACIFIC MATERIALS LABORATORY OF SANTA BARBARA, INC. 35-A SOUTH LA PATERA LANE, P.O. BOX 96, GOLETA, CA 93116 TEL: 805.954.2801
LANDSCAPE:	CHARLES TROWBRIDGE & ASSOC. 17901 ROMELLE AVENUE, SANTA ANA, CA 92705 TEL: 714.532.3683

SEAL/STAMP:



RESERVED FOR BUILDING & SAFETY AND OTHER
DEPARTMENT PERMIT ISSUING AUTHORITIES:

PROJECT NO.:		13.015
NO.	DATE	DESCRIPTION

FULL SIZE PRINT: 24" x 36"

SHEET NAME:

COLOR
ELEVATIONS-
WEST

SCALE: 1/8" = 1'-0"

SHEET NO.:

A307

DISCLAIMER: NO COPIES, REPRODUCTIONS OR ELECTRONIC MANIPULATION OF ANY PORTION OF THESE DRAWINGS IN WHOLE OR IN PART ARE TO BE MADE WITHOUT THE EXPRESS WRITTEN PERMISSION FROM NKLOSURES, INC. ARCHITECTS. ALL CONTENT IN THESE DRAWINGS (INCLUDING CONCEPTS, LOGOS AND DESIGNS) ARE THE SOLE PROPERTY OF NKLOSURES, INC. ARCHITECTS.



SECTION/ ELEVATION- WEST (NEAR POOL)

1/8"= 1'-0"

2



EXTERIOR ELEVATION- WEST (INTERIOR PARKING)

1/8"= 1'-0"


1

LEGEND:

- TP-1 HIGH PRESSURE COMPACT LAMINATE
MANUFACTURER: TRESPA
MODEL: TRESPA METEON
COLOR COLLECTION: UNI-COLORS
COLOR: # A22.2.1 - BLUISH GREY
- TP-2 HIGH PRESSURE COMPACT LAMINATE
MANUFACTURER: TRESPA
MODEL: TRESPA METEON
COLOR COLLECTION: UNI-COLORS
COLOR: # A05.1.1 - STONE BEIGE
- P1- SMOOTH PLASTER FINISH
MAUFACTURER: SHERWIN WILLIAMS
COLOR: PANDA WHITE SW 6147
- W1- WINDOW MULLIONS
MATERIAL: ALUMINUM
COLOR: BRONZED ANODIZED

GENERAL NOTES:

- ELEVATION 17'-6" (17.50) = EL 0'-0"
- SEE SHEETS A201 - A202 FOR OVERALL FLOOR PLANS
- SEE SHEETS A300 - A302 FOR OVERALL ELEVATIONS
- SEE ADDITIONAL GENERAL NOTES ON SHEET A050
- SEE SHEET A710 FOR PARTITION TYPES.
- FOR GRAPHIC DESIGNATION OF RATED WALLS AND EXITING PATHS, SEE SHEETS A040 AND A041.
- ALL BUILDING SIGNAGE SHALL BE PART OF A SEPARATE PERMIT
- FOR GREEN SCREEN ATTACHMENT DETAILS, REFER TO SHEET A503
- FOR CANOPY DETAILS, SEE SHEETS A510 AND A511
- FOR TYPICAL MOULDING AT DOORS/WINDOWS, SEE DETAIL 6/ A511
- FOR COLOR EXTERIOR ELEVATIONS, SEE SHEETS A305, A306 AND A307

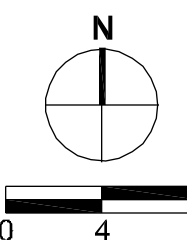

1. THE CONTRACTOR SHALL COMPLY WITH THE 2022 CALIFORNIA ELECTRICAL CODE, 2022 CALIFORNIA BUILDING CODES, THE 2022 CEC® AND ALL APPLICABLE STATE AND LOCAL ORDINANCES.

2. ALL MATERIAL SHALL BE NEW, UNWADGED AND UNBLEACHED EXCEPT AS NOTED.

3. OBTAIN ALL PERMITS REQUIRED TO DO THIS WORK AND PAY ANY FEES REQUIRED FOR SUCH PERMITS.

4. THE WORK SHALL BE GUARANTEED FOR A PERIOD OF ONE YEAR FROM TIME OF OWNER ACCEPTANCE, WORK OR EQUIPMENT FOUND TO BE SUBSTANDARD OR FAULTY SHALL BE CORRECTED DURING THIS PERIOD AT NO COST TO THE OWNER. LAMPS ARE EXCLUDED FROM THIS GUARANTEE.

5. SEAL PERMITTER JOINT OF ALL CONDUITS PASSING THROUGH WALLS WITH UL LISTED, G.E. SILICONE COMPOUND OF COLOR SELECTED BY THE ARCHITECT.

6. ALL WORK SHALL BE GROUNDED TO COMPLY WITHOUT EXCEPTION WITH ALL PROVISIONS OF ARTICLE 250 OF THE 2022 CALIFORNIA ELECTRICAL CODE.

7. PROVIDE TEMPORARY SERVICE AS REQUIRED FOR CONSTRUCTION POWER AND REMOVE SUCH TEMPORARY SERVICE WHEN WORK IS COMPLETED.

8. MAKE ALL ARRANGEMENTS WITH LOCAL POWER COMPANY AND DO ALL WORK NECESSARY TO PROVIDE PERMANENT SERVICE TO THE BUILDING.

9. SAFETY SWITCHES SHALL BE GENERAL DUTY AS MANUFACTURER AS PANEL BOARDS, ETC.

10. PANEL BOARDS SHALL BE SQUARE D OR SIEMENS OR G.E., OR CUTLER-HAMMER AND BUSSING SHALL BE COPPER ONLY.

11. ALL FUSES SHALL BE BUSSMAN "CURRENT LIMITING" TYPE, UNLESS OTHERWISE INDICATED.

12. CONDUITS RUNNING IN BUILDING SHALL BE CONCEALED IN WALLS OR ABOVE CEILING UNLESS OTHERWISE INDICATED ON THE PLANS. THE ELECTRICAL CONTRACTOR MUST VERIFY THE AMPERE RATING AND THE VOLTAGE DROP OF THE WIRE TO ENSURE IT COMPLIES WITH CEC REQUIREMENT.

13. ALL WIRE SHALL BE COPPER USING TYPE "THHN/THWN" UNLESS OTHERWISE INDICATED ON THE PLANS. THE ELECTRICAL CONTRACTOR MUST VERIFY THE AMPERE RATING AND THE VOLTAGE DROP OF THE WIRE TO ENSURE IT COMPLIES WITH CEC REQUIREMENT.

14. COORDINATE COLOR AND STYLE OF WIRING DEVICES (HUBBELL) WITH THE ARCHITECT. SPECIFICATIONS SHOULD BE ON DRAWINGS.

15. COORDINATE ALL CONTROL REQUIREMENTS FOR THE HVAC SYSTEMS WITH THE CONTRACTORS. PROVIDE POWER (TO A/C) CONTROL PANEL WHEN USED) AND EMPTY 3/4" CONDUIT (WITH FULL-STRING) FOR CONTROL WIRING.

16. COORDINATE LOCATION OF TELEPHONE OUTLETS WITH THE OWNER. PROVIDE 3/4" CONDUIT (W/FULL-STRING) FOR PHONE WIRING.

17. PROVIDE SPECIFIED LIGHT FIXTURES WITH FINAL LOCATIONS PER THE ARCHITECT.

18. ALL SWITCHES @ +48" AFF & ALL RECEPTACLES @ +18" AFF UNLESS OTHERWISE INDICATED.

19. COORDINATE ALL ELECTRICAL WORK WITH OTHER TRADES TO AVOID ANY CONFLICTS. ANY CORRECTIONS REQUIRED TO SATISFY CODE REQUIREMENTS OR CLIENT NOTED DEFICIENCIES SHALL BE MADE AT NO COST TO THE OWNER.

20. ALL DIMMERS SHALL BE LUTRON "NOVA" SERIES SLIDE TYPE OR APPROVED EQUAL.

21. ALL ELECTRICAL EQUIPMENT AND INSTALLATIONS SHALL BE OF ADEQUATE STRENGTH TO WITHSTAND, WITHOUT FAILURE, FORCES ENCOUNTERED IN APPLICABLE SEISMIC CATEGORY.

22. PROVIDE A COMPLETED DEEVE COORDINATION STUDY WITH RECOMMENDED INTERRUPTING RATINGS AND SETTINGS FOR ALL ADJUSTABLE TRIP DEVICES. PROVIDER ARC FLASH LABELING PER NEC REQUIREMENTS

23. ROUTE A MAXIMUM OF 3 PHASE CONDUCTORS, 3 NEUTRALS, AND GROUND IN A SINGLE HOME RUN CONDUIT.

24. ALL WIRING SHALL BE RUN CONCEALED WHERE FEASIBLE. CONTRACTOR TO PROVIDE WIREMOLD SYSTEM TO CONCEAL WIRING IN EXPOSED CEILING AREAS. SUBMIT SHOP DRAWING FOR APPROVAL.

25. PROVIDE A GREEN CONTINUOUS INSULATED #6 MIN EQUIPMENT GROUNDING CONDUCTOR TO ALL ELECTRICAL , TELECOMMUNICATIONS, AND SECURITY EQUIPMENT SIZED PER CEC 250.122 AND EIA/ITA.

26. ALL 15 AMPERE AND 20 AMPERE NONLOCKING-TYPE RECEPTACLES IN GUEST ROOMS AND GUEST BATHROOMS, BREAKFAST ROOM, LOBBY, FITNESS ROOM AND OTHER ASSEMBLY AREAS ACCESSIBLE TO THE PUBLIC SHALL BE TAMPER RESISTANT (406.12 CEC).

27. ELECTRICAL EQUIPMENT INSTALLED IN POOL EQUIPMENT ROOMS TO BE RATED FOR USE IN CORROSIVE ENVIRONMENTS.

28. ALL EXTRA LOW VOLTAGE CABLES SHALL BE INSTALLED IN CONDUIT.

29. MAXIMUM BOX SIZE IN A FIRE-RATED WALL SHALL BE 4" X 4" SQUARE. DO NOT INSTALL BOXES BACK TO BACK IN WALLS. IN NONFIRE-RATED AND NONMONOUSTIC- PATED WALLS, PROVIDE NOT LESS THAN 6 INCHES (150-MM) HORIZONTAL SEPARATION BETWEEN BOXES INSTALLED IN OPPOSITE SIDES OF WALL. PROVIDE NOT LESS THAN 24 INCHES (610-MM) HORIZONTAL SEPARATION BETWEEN BOXES INSTALLED IN OPPOSITE SIDES OF FIRE-RATED AND ACOUSTIC- RATED WALLS. IN CASE THE BACK TO BACK BOXES MUST BE INSTALLED, THE CONTRACTOR SHALL FURNISH AND INSTALL AN APPROPRIATE FIRE PUTTY PADS.

30. PROVIDE ARC FAULT BREAKERS FOR BRANCH CIRCUITS TO COMPLY WITH ARTICLE 210.12B & 210.18

31. CONTRACTOR HAVE TO VERIFY WITH CITY/ INSPECTOR TO PROVIDE BACK-UP FOR ACCESSIBLE MEANS OF EGRESS ELEVATORS, EXHAUST FANS PER CBC REQUIRED.

32. THE COMPLETED FIRE ALARM SYSTEM MUST BE TESTED, BALANCED, AND COMMISSIONED BY QUALIFIED COMMISSIONER AGENT DURING THE CONSTRUCTION PHASE PRIOR TO FULL OPERATION. FAILURE TO PROPERLY CONDUCT TESTING, BALANCING, AND COMMISSIONING THE FIRE ALARM SYSTEM SHALL RESULT IN SYSTEM DYSFUNCTION, WHICH IS FULLY RESPONSIBLE BY THE CONTRACTOR.

33. THE CONTRACTORS SHALL CONSTRUCT MEP SYSTEM ACCORDING TO MFG'S PLANS, CALCULATION, DETAILS AND SPECIFICATION. ALL REQUESTS FOR ALTERNATE MATERIAL, EQUIPMENT AND SUPPLEMENTS MUST BE SUBMITTED THROUGH REQUEST FOR INFORMATION (RFI). FAILURE TO SUBMIT THE RFI SHALL RESULT IN THE DISAPPROVAL OF CHANGE ORDER (IF ANY) FOR THE PROPOSED ALTERNATE MATERIAL, EQUIPMENT, AND SOLUTION.

34. THE CONTRACTORS ARE REQUIRED TO FOLLOW THE SPECIFIED EQUIPMENT'S INSTALLATION MANUAL FROM THE MANUFACTURER.

35. THE CONTRACTORS ARE REQUIRED TO FOLLOW THE LOCAL BUILDING CODE OF AUTHORITY HAVING JURISDICTION.

36. ELECTRICAL CONTRACTORS SHOULD VERIFY ALL ELECTRICAL REQUIREMENT WITH ELEVATOR SUPPLIER PRIOR TO INSTALLATION.

37. THE CONTRACTOR SHALL VERIFY ALL REQUIREMENTS FOR WIRING CONTROL, NEUTRAL WIRES FOR ALL ELECTRICAL EQUIPMENT WITH THE SUPPLIER/MANUFACTURER PRIOR TO INSTALLATION.

38. THE DRAWINGS ARE GENERALLY DIAGRAMMATIC AND IT IS THE INTENT AND MEANING OF THE CONTRACT DOCUMENTS THAT THE CONTRACTOR SHALL PROVIDE AN ELECTRICAL INSTALLATION THAT IS COMPLETED WITH ALL ITEMS AND APPURTENANCES NECESSARY, REASONABLE, INCIDENTAL, OR CUSTOMARILY INCLUDED, EVEN THOUGH EACH AND EVERY ITEM IS NOT SPECIFICALLY CALLED OUT. THE CONTRACTOR SHALL PROVIDE ALL EQUIPMENT, MATERIALS, LABOR, SUPERVISION AND SERVICE NECESSARY SO AS TO PROVIDE A COMPLETE, FUNCTIONING ELECTRICAL SYSTEM IN SAFE WORKING ORDER.

39. IT SHALL BE THE RESPONSIBILITY OF EACH CONTRACTOR TO EXAMINE THE CONTRACT DOCUMENTS CAREFULLY BEFORE SUBMITTING THEIR BID, WITH PARTICULAR ATTENTION TO ERRORS, OMISSIONS, CONFLICTS WITH PROVISIONS OF LAWS AND CODES HAVING JURISDICTION, CONFLICTS BETWEEN DRAWINGS OR DRAWINGS AND SPECIFICATIONS, AND AMBIGUOUS DEFINITION OF THE EXTENT OF COVERAGE BETWEEN CONTRACTS. ANY SUCH DISCREPANCY SHALL BE BROUGHT IMMEDIATELY TO THE ATTENTION OF THE ARCHITECT FOR CORRECTION. SHOULD ANY OF THESE ERRORS, OMISSIONS, CONFLICTS, OR AMBIGUITIES BE NOTICED BY THE CONTRACTOR, THE CONTRACTOR SHALL IMMEDIATELY BEFORE SIGNING THE CONTRACT OR PROCEEDING WITH THE WORK, OTHERWISE, THE CONTRACTOR SHALL, AT THEIR OWN EXPENSE, NOTIFY THE PROPER MATERIALS AND LABOR TO MAKE GOOD ANY DAMAGE OR DEFECTS IN THEIR WORK OR THE RESULTS OBTAINED THEREFROM, CAUSED BY SUCH CONFLICT.

40. WHEREVER CONFLICTS DO OCCUR BETWEEN DIFFERENT PARTS OF THE CONTRACT DOCUMENTS, THE GREATER QUALITY, THE BETTER QUALITY, OR LARGER SIZE SHALL PREVAIL UNLESS THE ARCHITECT INFORMS THE CONTRACTOR OTHERWISE IN WRITING.

41. REFERENCE THE MECHANICAL AND PLUMBING DRAWINGS FOR ALL EQUIPMENT NEEDING ELECTRICAL CONNECTIONS. MAKE ALL CONNECTIONS AND PROVIDE APPROPRIATE WIRE, CONDUIT, AND OVERCURRENT PROTECTION FOR ALL EQUIPMENT.

42. VERIFY EXACT LOCATION OF ALL POWER CONNECTIONS AND CONTROL DEVICES WITH OTHER TRADES AND MANUFACTURER SHOP DRAWINGS BEFORE CONSTRUCTION. COORDINATE ALL REQUIRED ENERGY MANAGEMENT SYSTEM POINTS AND CONTACT CONNECTIONS TO ENSURE THE COMPLETE AND PROPER OPERATION OF ALL SYSTEMS.

43. ALL FUSED SWITCH AND/OR CIRCUIT BREAKERS SERVING EQUIPMENT SHALL HAVE PROVISIONS FOR HANDLE LOCKS.

44. ALL CIRCUIT BREAKERS SERVING MECHANICAL EQUIPMENT SHALL BE AN "HACR" RATING.

45. COORDINATE LOCATIONS OF ALL DISCONNECTS, CONTROL PANELS AND ELECTRICAL CONNECTIONS FOR MECHANICAL AND PLUMBING EQUIPMENT TO MAINTAIN NEC REQUIRED CLEARANCES OF 42" DEEP AND 30" WIDE IN FRONT OF EQUIPMENT.

46. COORDINATE EXACT LOCATIONS OF ALL MECHANICAL EQUIPMENT INCLUDING BUT NOT LIMITED TO F/S DAMPERS, VAN BOXES, F.O.U.'S, ETC WITH MECHANICAL DRAWINGS.

47. ELECTRICAL CONTRACTORS MUST VERIFY ALL ELECTRICAL REQUIREMENTS WITH THE HVAC AND PLUMBING SYSTEMS TO PROVIDE ALL NECESSARY ACCESSORIES TO COMPLETE THE CONTROL WIRING FOR THE MOTORS.

48. PERMANENT PLACES MUST BE PROVIDED AT ALL ELECTRIC SERVICES INDICATING TO CALCULATED FAULT CURRENT PER THE CEC. ALL BREAKERS MUST BE RATED TO ACCOMMODATE THE FAULT CURRENT.

49. THE CONTRACTOR SHALL VERIFY WITH THE OWNER/ ID FOR THE QUANTITIES AND LOCATIONS OF THE LOW VOLTAGE SYSTEM DEVICES (CARD READER, WIRELESS ACCESS POINT, INTERCOM, ETC) AND PROVIDE ALL NECESSARY ACCESSORIES TO COMPLETE THE WIRING, POWER SUPPLY FOR THE DEVICES AS PER THE MANUFACTURER SPECIFICATIONS/ INSTALLATION GUIDELINES.

50. CONTRACTOR SHALL VERIFY AND FURNISH EXIST SIGNS TO COMPLY WITH SECTION 1013.CB REQUIREMENT.

51. CONTRACTOR SHOULD REFER TO THE EXHAUST FAN SCHEDULES ON SHEET M1.1 FOR THE CONTROL OF FANS.

52. PRODUCTS INSTALLED BY THE ELECTRICAL CONTRACTOR AND PROVIDED BY OTHERS MUST BE SUBMITTED FOR REVIEW PRIOR TO PURCHASING. PRODUCTS SHALL NOT BE SELECTED BASED ON PERMIT DRAWINGS WITHOUT EXPRESS PERMISSION. PRODUCTS SHALL BE SELECTED BASED ON CONSTRUCTION DRAWINGS.

53. THE ELECTRICAL CONTRACTOR SHALL PROVIDE ALL REQUIRED CONDUIT, WIRING, AND SAFETY SWITCHES FOR ALL MOTORS, AND OTHER ELECTRICAL EQUIPMENT, EVEN THOUGH THE MOTORS AND ELECTRICAL EQUIPMENT MAY BE SUPPLIED BY OTHERS. THE ELECTRICAL CONTRACTOR SHALL INCLUDE ALL WORK AND CONNECTIONS REQUIRED TO MAKE THE SYSTEM COMPLETE AND OPERATIONAL. PROVIDE MAGNETIC STARTERS FOR EQUIPMENT AS INDICATED ON THE DRAWINGS.

54. TRANSFORMERS SHALL BE INSTALLED ON MINIMUM 3-1/2" CONCRETE PADS, PLUMB AND LEVEL IN ACCORDANCE WITH THE MANUFACTURER'S INSTRUCTIONS AND APPLICABLE CODES. TERMINATE PRIMARY AND SECONDARY CONDUCTOR WITH COMPRESSION CONNECTIONS. GROUNDING TO BE PER CEC. VERIFY INCOMING VOLTAGE TO TRANSFORMER AND SET TAPS AT THE CORRECT VOLTAGE.

55. PROVIDE A NEW LIGHTING SYSTEM COMPLETE WITH FULLY OPERATIONAL AND IN CONFORMANCE WITH CODE AND UL LISTING REQUIREMENTS. CLEAN ALL FIXTURES AT TIME OF JOBB COMPLETION UTILIZING MANUFACTURERS APPROVED OR RECOMMENDED

Page 16 of 45

SYMB.	DESCRIPTION	MOUNTING OR AS INDICATED	SYMB.	DESCRIPTION	MOUNTING OR AS INDICATED
\$	SINGLE POLE SWITCH	WALL - 48" AFF	IT	INTERCOM	
\$3	THREE-WAY SWITCH	WALL - 48" AFF	CR	CARD READER	
\$D	DIMMER SWITCH	WALL - 48" AFF	DR	DOOR RELEASE	
⑤	GUESTROOM ANNUNCIATOR PUSHBUTTON	WALL - 48" AFF	SA	DURESS ALARM BUTTON	
②	CEILING MOUNTED OCCUPANCY SENSOR	CEILING	SC	SECURITY CAMERA	
W/O	WALL MTD OCCUPANCY SENSOR C/W OVERRIDE SWITCH	WALL - 48" AFF	HA	INDICATES HANDICAP ACCESS SUITE	
IF	DUPLEX RECEPTACLE - 20A	FLOOR	HI	INDICATES HEARING IMPAIRED SUITE	
IF	GFI DUPLEX RECEPTACLE - 20A	FLOOR	AF	ABOVE FINISHED FLOOR	
IF	QUAD-PLEX RECEPTACLE - 20A	FLOOR	AFG	ABOVE FINISHED GRADE	
IF	DUPLEX RECEPTACLE - 20A	WALL - 18" AFF	A.I.C	AMPERE INTERRUPTING CAPACITY	
IF	QUAD-PLEX RECEPTACLE - 20A	WALL - 18" AFF	C.P	CIRCULATE PUMP	
USE-8	DUPLEX RECEPTACLE - 20A C/W TWO USB PORTS	WALL - 18" AFF	CEIL	CEILING	
USE-8	QUAD-PLEX RECEPTACLE - 20A C/W TWO USB PORTS	WALL - 18" AFF	E	INDICATES DEVICE ON EMERGENCY CIRCUIT	
IF	SPLIT DUPLEX REC. W/LOWER OUTLET SWITCHED - 20A	WALL - 18" AFF	FACP	FIRE ALARM CONTROL PANEL	
IF	SPLIT QUAD REC. W/LOWER OUTLETS SWITCHED - 20A	WALL - 18" AFF	FAAP	FIRE ALARM ANNUNCIATOR PANEL	
IF	GFI DUPLEX RECEPTACLE - 20A	WALL - 18" AFF	EOL	END-OF-LINE DIODE	
IF	GFI QUAD-PLEX RECEPTACLE - 20A	WALL	EUH	ELECTRIC UNIT HEATER	
IF	SPECIAL OUTLET (SEE SCHEDULE)	WALL	GI	GROUND FAULT INTERRUPTER	
IF	TELEPHONE OUTLET	FLOOR	HTG	HEATING	
IF	TELEPHONE OUTLET	③ WALL - 18" AFF	HOR	HORIZONTAL	
IF	TELEVISION OUTLET	④ WALL - 18" AFF	IG	ISOLATED GROUND	
IF	FLOOR TELEVISION OUTLET	FLOOR	LTG	LIGHTING	
IF	DATA OUTLET	WALL - 18" AFF	LGR	LARGEST MOTOR	
IF	JUNCTION BOX		U.G	UNDER GROUND	
IF	SAFETY SWITCH	AS NOTED	WP	WEATHER PROOF	
IF	MOTOR		REC	RECEPTACLES	
IF	DUPLEX VOICE/DATA OUTLET	WALL - 18" AFF	TBD	TO BE DECIDED	
IF	FLOOR DUPLEX VOICE/DATA OUTLET	FLOOR	USB	USB PORT	
IF	FLOOR HDMI	FLOOR	PTAC	PACKAGED TERMINAL AIR CONDITIONING	
IF	HDMI	WALL - 18" AFF	VD	VOLTAGE DROP	
IF	FIRE ALARM MANUAL PULL STATION	WALL - 48" AFF	SPD	SURGE PROTECTIVE DEVICE	
IF-3X	GUESTROOM ANNUNCIATOR AUDIO/VISUAL	⑤ WALL - 6'-8" AFF	3P	THREE POLES CIRCUIT BREAKER	
IF-3	GUESTROOM ANNUNCIATOR AUDIO	⑤ WALL - 6'-8" AFF	J.P	JOCKEY PUMP	
IF-3	COMBINATION HORN/STROBE LIGHT	WALL - 6'-8" AFF	AHU	AIR HANDLING UNIT	
IF-3	STROBE LIGHT	WALL - 6'-8" AFF	ACCU	AIR COOLED CONDENSING UNIT	
IF	FIRE BELL	WALL	EAF	EXHAUST AIR FAN	
IF	SMOKE DETECTOR	CEILING	AB	ABOVE COUNTER	
IF	SMOKE DETECTOR	WALL	CB	CIRCUIT BREAKER	
IF	DUCT DETECTOR	IN MECH. DUCT	DISC	DISCONNECT SWITCH (FOR MOTOR LOAD)	
IF	HEAT DETECTOR	CEILING	M	METER	
IF	MAGNETIC DOOR HOLDER	WALL	EF	EXHAUST FAN	
IF	FLOW SWITCH (SPRINKLER)				
IF	TAMPER SWITCH (SPRINKLER)				
IF	ELECTRICAL PANELBOARD (SURFACE MTD.)				
IF	ELECTRICAL PANELBOARD (FLUSH MTD.)				
IF	'HOME RUN' W/2 CONDUCTORS	⑥ WALL OR CEILING			
IF	CONDUIT RUN W/3 HOTS & 1 NEUTRAL	⑥ WALL OR CEILING			
IF	CONDUIT RUN W/3 HOTS, 1 NEUT., 1 GRD.	⑥ FLOOR OR EARTH			
IF	CONDUIT RUN W/2 HOTS, 1 NEUT., 1 GRD.	⑥ FLOOR OR EARTH			
IF	CONDUIT RUN W/2 HOTS, 1 GRD.	⑥ FLOOR OR EARTH			
IF	CONDUIT RUN W/3 HOTS, 1 GRD.	⑥ FLOOR OR EARTH			
IF	CONDUIT RUN W/1 HOTS, 1 NEUT., 1 GRD.	⑥ FLOOR OR EARTH			
IF	INDICATES HANDICAP ACCESS SUITE				
IF	INDICATES HEARING IMPAIRED SUITE				

NOTES

- CONTRACTOR TO CLARIFY THE MODEL/BRAND NAME OF SWITCHES, RECEPTACLES, DATA/TEL OUTLET, TV OUTLET WITH ID/OWNER PRIOR TO PLACING ORDERS/ INSTALLATION.
- WATSTOPPER No.CX-105 WITH NAL20E-P POWER PAK.
- INSTALL 3/4" CONDUIT WITH PULL STRING FROM OUTLET TO PBX ROOM. COMBINE (2) TELEPHONE OUTLETS PER HOME RUN. TYPICAL FOR COMMON AREAS, SEE PLANS FOR GUESTROOM REQUIREMENTS.
- INSTALL 3/4" CONDUIT WITH PULL STRING FROM OUTLET TO NETWORK RM. TYP. FOR COMMON AREAS, SEE PLANS FOR GUESTROOM REQUIREMENTS.
- AUDIO/VISUAL DEVICE, TRANSFORMER AND PUSHBUTTON FOR GUESTROOM ANNUNCIATOR SHALL BE AS MANUFACTURED BY EDWARDS, KIT No.7004 PROVIDE ADDITIONAL AUDIO/VISUAL DEVICE WHERE SHOWN ON DRAWINGS, EDWARDS CATALOG No.6536-FS.
- CONDUIT SIZE SHALL BE MINIMUM 1/2". CONDUITOR SIZE SHALL BE MINIMUM No.12 CU AWG. CONDUIT SIZES INDICATED AT 'HOME RUN' SHALL BE CARRIED THROUGHOUT ENTIRE CIRCUIT RUN, UNLESS NOTED OTHERWISE ON PLANS. #14 MINIMUM SHALL BE USED FOR CONTROLS.

SYMB.	DESCRIPTION	OUTLET
⊕ A	PTAC OUTLET: 20A, 2P, 3W, 250V, NEMA 6-20 RECEPTACLE, TO BE INSTALLED WITHIN SUB-BASE. (VERIFY THE MODEL/BRAND NAME WITH ID/OWNER)	
⊕ B	DUPLEX GFCI RECEPTACLE: 20A, 2P, 3W, 125V. AND 20A, 1P, 120V. SWITCH FOR DISPOSER WITH COVER PLATE. MOUNT IN 2-GANG OUTLET BOX (VERIFY THE MODEL/BRAND NAME WITH ID/OWNER)	
⊕ C	FITNESS ROOM FLOOR OUTLET: 30A, 2P, 3W, 125V, NEMA 5-30 DUPLEX RECEPTACLE, MOUNTED IN A FLOOR BOX WITH BLACK COVER PLATE AND BLACK CARPET FLANGE. (VERIFY THE MODEL/BRAND NAME WITH ID/OWNER)	
⊕ D	GENERAL FLOOR OUTLET: 20A, 2P, 3W, 125V, NEMA 5-20 DUPLEX RECEPTACLE, MOUNTED IN A FLOOR BOX WITH BLACK COVER PLATE AND BLACK CARPET FLANGE. (VERIFY THE MODEL/BRAND NAME WITH ID/OWNER)	

1. DESIGN DRAWING ARE SCHEMATIC. THE CONTRACTOR SHALL VISIT THE SITE PRIOR TO BIDDING OR AWARD OF CONTRACT TO INSPECT EXISTING FIELD CONDITIONS. THIS CONTRACT SHALL INCLUDE ALL LABOR AND MATERIALS NECESSARY TO FIELD CONSTRUCTION OF THE PROJECT.


2. THE CONTRACTOR SHALL CONTACT THE ARCHITECT, OR ENGINEER PRIOR TO BIDDING FOR INTERPRETATIONS AND CLARIFICATIONS OF THE DESIGN AND INCLUDE IN HIS BID ALL COST TO MEET THE DESIGN INTENT. CLARIFICATIONS MADE BY ARCHITECT, OR ENGINEER AFTER BIDDING WILL BE FINAL AND SHALL BE IMPLEMENTED AT CONTRACTOR'S COST.

3. BIDDING CONTRACTORS SHALL HAVE A WORKING KNOWLEDGE OF LOCAL CODES AND ORDINANCES AND SHALL INCLUDE IN THE BIDS THE COSTS FOR ALL WORK INSTALLED IN STRICT ACCORDANCE WITH GOVERNING CODES, PLANS AND SPECIFICATIONS NOTWITHSTANDING. THE CONTRACTOR SHALL ALERT ARCHITECT, OR ENGINEER OR ANY AGENCIES OF DISCREPANCY.

APPLICANT:	RAM HOTELS 21 PRESTWICK LANE, AMARILLO, TX 79124 TEL: 806.676.2526
ARCHITECT:	NKLOSURES INC. ARCHITECTS 15560-C ROCKFIELD BLVD., #200 IRVINE, CA 92618 TEL: 323.309.7334
EXPEDITOR:	ELEVATED ENTITLEMENTS 280 E. THOUSAND OAKS BLVD., SUITE H, THOUSAND OAKS, CA 91360 TEL: 805.232.4383
SITE SURVEY/ CIVIL/ GRADING:	STANTEC 200 E. CARILLO STREET, STE 101 SANTA BARBARA, CA 93101 TEL: 805.308.9195
STRUCTURAL:	NS STRUCTURAL ENGINEERING 4642 ROCKLAND PLACE, LA CANADA FLINTRIDGE, CA 91011 TEL: 626.840.2338
MECHANICAL, ELECTRICAL, PLUMBING:	MEP GREEN DESIGNS 19332 HIGHRIIDGE WAY, TRABUCO CANYON, CA 92679 TEL: 949.742.6785
SOILS ENGINEER:	PACIFIC MATERIALS LABORATORY OF SANTA BARBARA, INC. 35-A SOUTH LA PATERA LANE, P.O. BOX 96, GOLETA, CA 93116 TEL: 805.964.6901
LANDSCAPE:	CHARLES TROWBRIDGE & ASSOC. 17901 ROMELLE AVENUE, SANTA ANA, CA 92705 TEL: 714.532.3663

SEAL/ STAMP:

JAN. 20, 2026

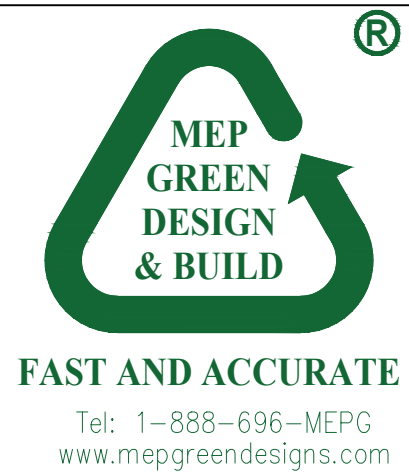

KEY PLAN:

PROJECT NO.:		13.015
NO.	DATE	DESCRIPTION
1	10/14/2024	CITY COMMENTS
4	12/27/2024	CITY COMMENTS
5	02/17/2025	CITY COMMENTS
7	10/17/2025	CITY COMMENTS
9	01/12/2026	CITY COMMENTS
10	01/20/2026	CITY COMMENTS

FULL SIZE PRINT: 24" x 36"

SHEET NAME:

LIGHTING CUT SHEET

SCALE: NTS

SHEET NO.:

E5.3

LED KING
LED KING LIGHTING DISTRIBUTION
E-mail:sales@ledkingtx.com
www.ledkingtx.com

LED BOLLARD LIGHT



PRODUCT OVERVIEW

Our LED bollard light use high-efficiency and energy-saving LED light source to provide bright yet soft lighting,perfect for various outdoor areas.The product features an exquisite design and robust durability,capable of with standing harsh weather conditions to ensure long-term stable operation.

KEY FEATURES

- Dome or flat top round are option
- Suitable for IP65 wet location
- Die-cast aluminum body
- Clear polycarbonate lens
- Single color and CCT are option

APPLICATION

Ideal for garden lawns,park pathways,residential areas,commercial plazas,resorts,and other outdoor spaces,adding safety and beauty to your environment.

PERFORMANCE SUMMARY

Construction & Materials	
Diffuser	Clear acrylic lens
Housing	Die-cast aluminum body
Finish	black
Environmental System	
Work Environment	Suitable for wet location
Operating Temperature	-20°C to 40°C
Parameter	
CRI	>80
Efficacy	110lm/w-130lm/w(110lm/w on average)
CCT	Single color:3000K,3500K,4000K,5000K,5700K,6500K 3CCT tunable:3000K/4000K/6500K; 3CCT tunable:3000K/4000K/5000K 3CCT tunable:4000K/5000K/6500K
Input Voltage	120-277Vac; 50/60HZ
Wattage	3 wattage tunable:12W/16W/22W
Dimming	NON
Certification	cETLus

ORDERING GUIDE

P/N:MC-BLX-XXXX

The first "X" can be any two letters to represent lamp wattage:15=15W,D=3wattage tunable:12w/16w/22w

The second "X" can be any one letter to represent lamp size:C=1000*160mm/39.37"×6.3"

The third "X" can be any one letter to represent dimming lamp or not:blank=non-dimmable,D=dimming




The fourth "X" can be any one letter to represent lamp LED series:L=SMD,C=COB,P=high power LED

The fifth "X" can be any one letter to represent lamp color temperature:A=3000K,B=3500K,C=4000K,D=5000K,E=6500K,


H=5700K,I=4000K/5000K/6500K CCT tunable:J=3000K/4500K/6500K CCT tunable:K=3000K/4000K/5000K CCT tunable,The

sixth "X" can be any one letter to represent sensor lamp or not:Blank=not sensor,S=sensor

DIMENSIONS

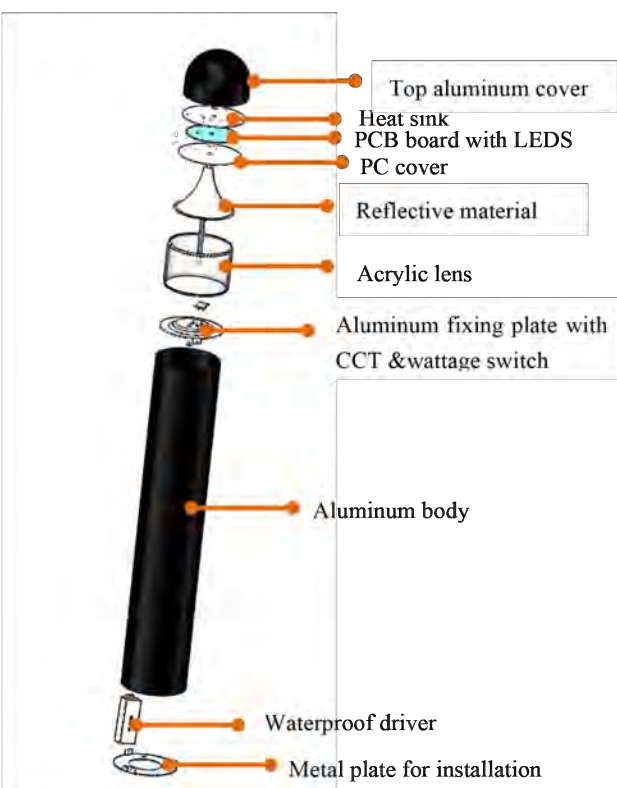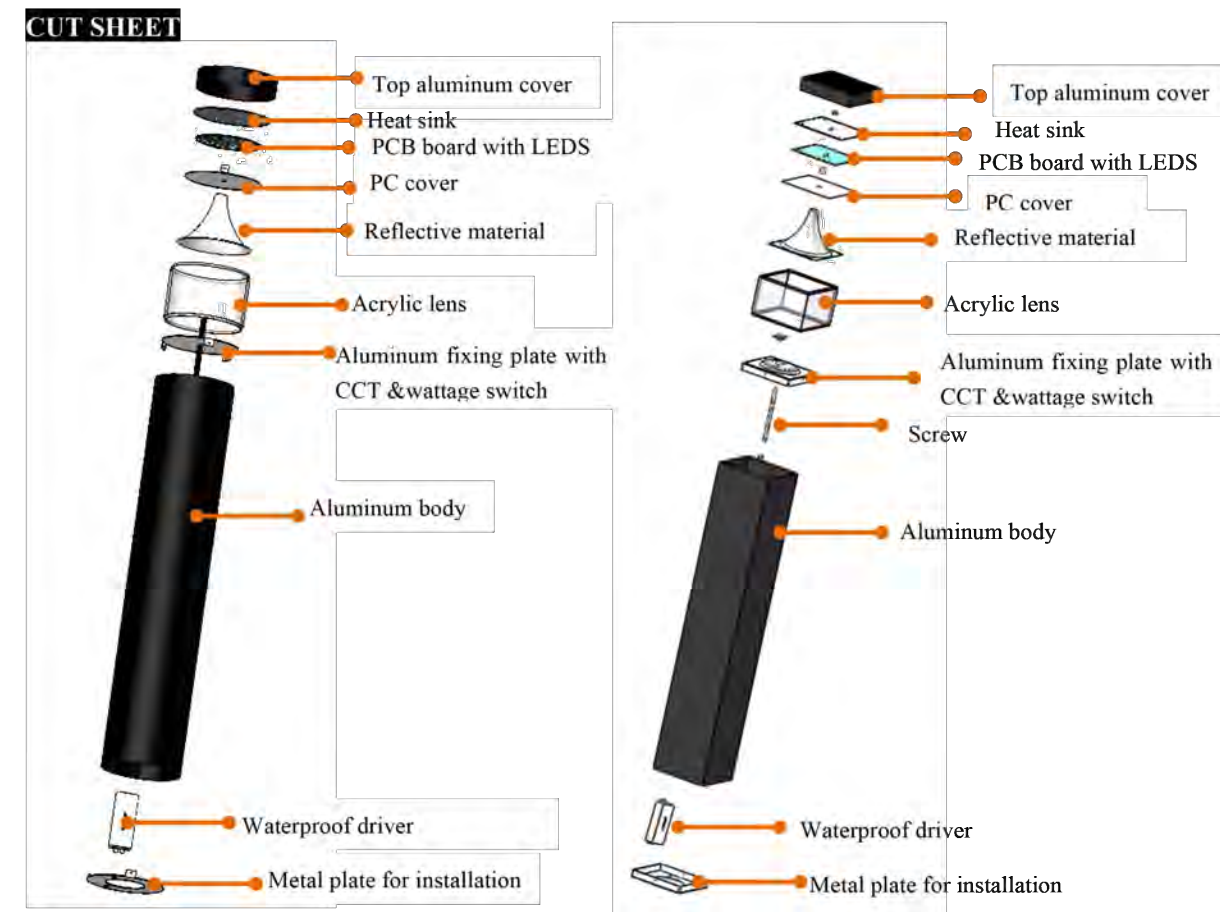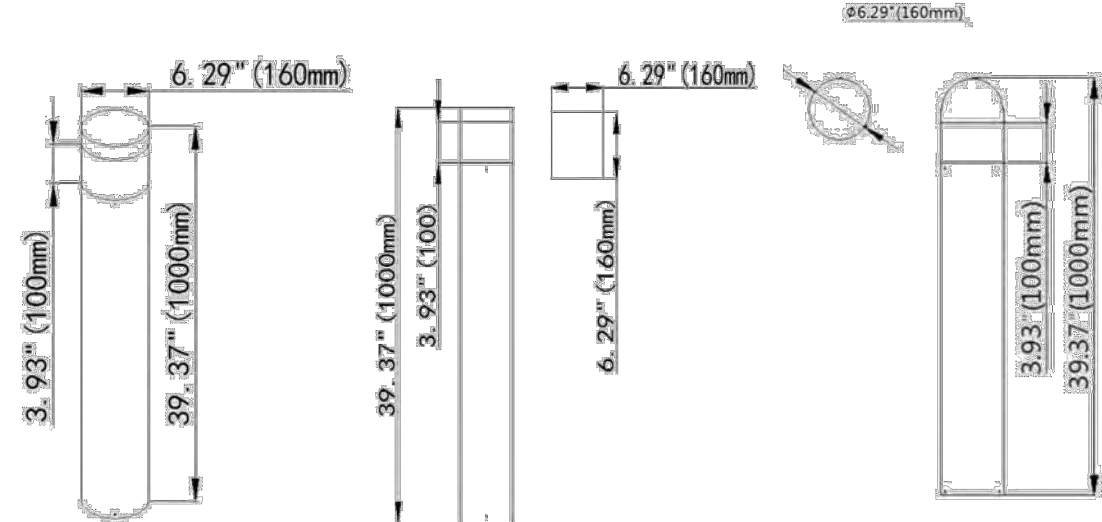

PACKAGING

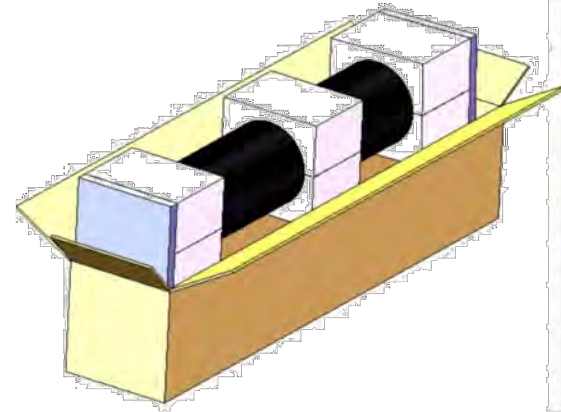


PCS/CTN	SIZE/CARTON L*W*H(mm)	CBM/CTN (m³)	NW/CTN	GW/CTN
1	1060*215*220	0.05	4.5kg±0.5	5.4kg±0.5

LED KING
LED KING LIGHTING DISTRIBUTION
E-mail:sales@ledkingtx.com
www.ledkingtx.com



UP AND DOWN WALL SCONCE

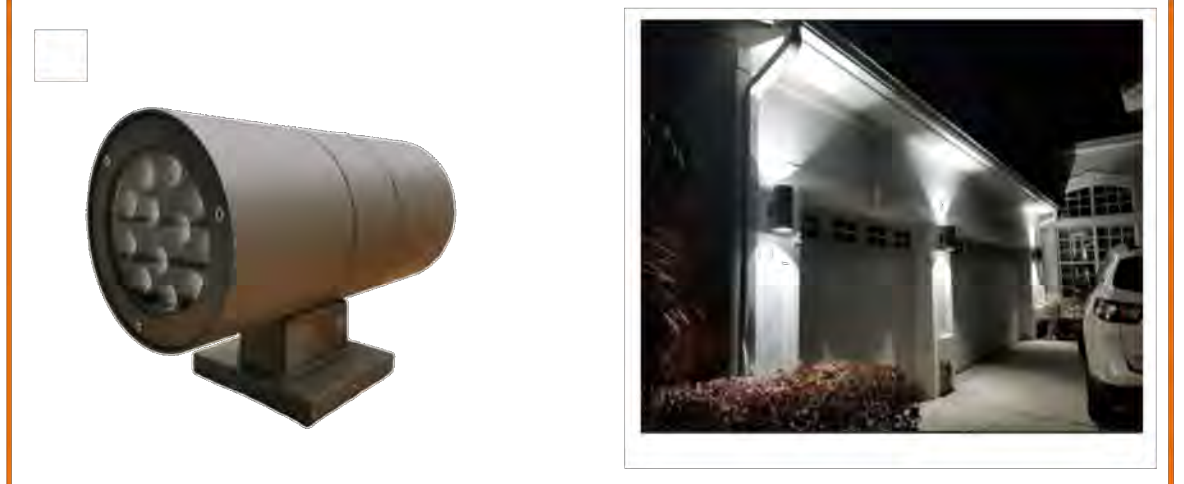

PRODUCT OVERVIEW

Up and down lights give your outdoor space a bright modern look with this contemporary outdoor wall light fixture.

The sleek style shines light upwards or downwards for atmospheric ambient light as well as useful illumination along walkways.

The cylinder design is constructed from solid aluminum and features a bronze finish with an tempered glass lens

KEY FEATURES

- colorful and beautiful:red,yellow,blue,green,white,RGB
- PMMA lenses over LEDs diffuser
- Designed with the look of traditional Embedded and Suspending mounting.
- cETLus, listed.
- 3years warranty.
- Full series wattages to meet different demands.
- High quality powder coating board, rust against.
- Sealed fixture is IP65,dirt and bug free.
- Easy installation

APPLICATION

- wall of building
- Hotel house
- Courtyard

PERFORMANCE SUMMARY

Construction & Materials	
Diffuser	PMMA lens and tempered glass
Housing	Powder coating rust against Sheet Metal Board & 6063 Aluminum Frame
Finish	brown/black
Environmental System	
Work Environment	Suitable for wet location
Operating Temperature	-40°C to 50°C
Parameter	
CRI	>80(white only)
Efficacy	100lm/w on average(white only)
Colour	cool white, warm white red,yellow,blue,green,RGB,RGBW
Input Voltage	100-277Vac; 50/60HZ
Size/Wattage	ø 4.25"×11.8" 2*9W,2*12W ø 5.75"×11.8" 2*18W,2*24W ø 4.25"×7.87" 1*9W,1*12W ø 5.75"×7.87" 1*18W,1*24W
Dimming	non
Certification	cETLus
IP grade	IP65

ORDERING GUIDE

P/N:MC-WL-UXXX-PX

The first "X" can be any one letter to represent lamp style;"D=up and down, P=up or down only"

The second "X" can be any one letter to represent lamp wattage:"9=9w,12=12w,18=18w,24=24w"

The third "X" can be any one letter to represent lamp diameter:"A=ø 4.25",B=C=ø 5.75"

The fourth "X" can be any one letter to represent lamp LED color R=red,G=green,B=blue,W=6500K,C=4000K,


D=5000K,E=6000K,A=RGB"

P/N	Order Item No	P/N	Order Item No	P/N	Order Item No
MC-WL-UD24A-PA	1804	MC-WL-UD36B-PR	1056	MC-WL-UP24C-PG	1829
MC-WL-UD24A-PQ	1470	MC-WL-UD36B-PB	628	MC-WL-UP24C-PW	1833
MC-WL-UD24A-PR	2029	MC-WL-UD48C-PQ	638	MC-WL-UP24C-PQ	1834
MC-WL-UD24A-PG	1471	MC-WL-UD48C-PW	627	MC-WL-UP24C-PA	1805
MC-WL-UD24A-PW	1416	MC-WL-UD48C-PB	639		
MC-WL-UD24A-PB	1402	MC-WL-UD48C-PR	1430		
MC-WL-UD36B-PW	636	MC-WL-UP50C-CQ	1258		
MC-WL-UD36B-PA	778	MC-WL-UP50C-CG	1527		
MC-WL-UD36B-PQ	635	MC-WL-UP50C-CB	737		
MC-WL-UD36B-PG	637	MC-WL-UP24C-PB	1832		


CUT SHEET




DIMENSIONS

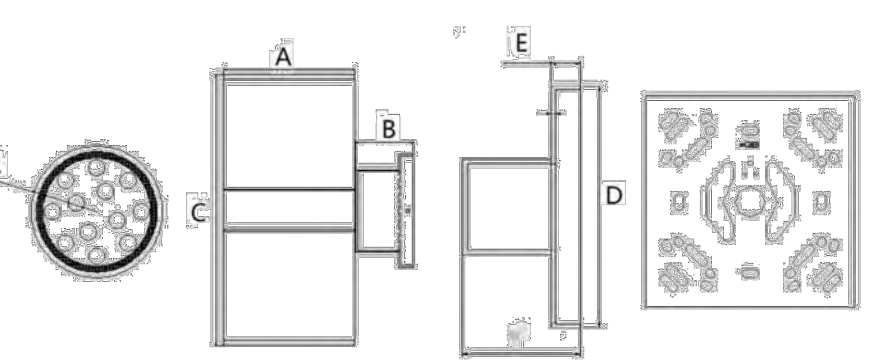

wattage	Dimension(inch)				
	A	B	C	D	E
2*9w	4.25"	2.51"	11.8"	5"	0.63"
2*12w	4.25"	2.51"	11.8"	5"	0.63"
2*18w	5.75"	2.51"	11.8"	5"	0.63"
2*24w	6.3"	2.51"	11.8"	5"	0.63"
1*9w	4.25"	2.51"	7.87"	5"	0.63"
1*12w	4.25"	2.51"	7.87"	5"	0.63"
1*18w	5.75"	2.51"	7.87"	5"	0.63"
1*24w	6.3"	2.51"	7.87"	5"	0.63"

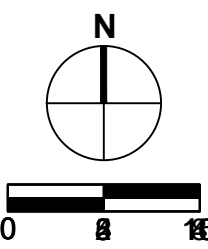

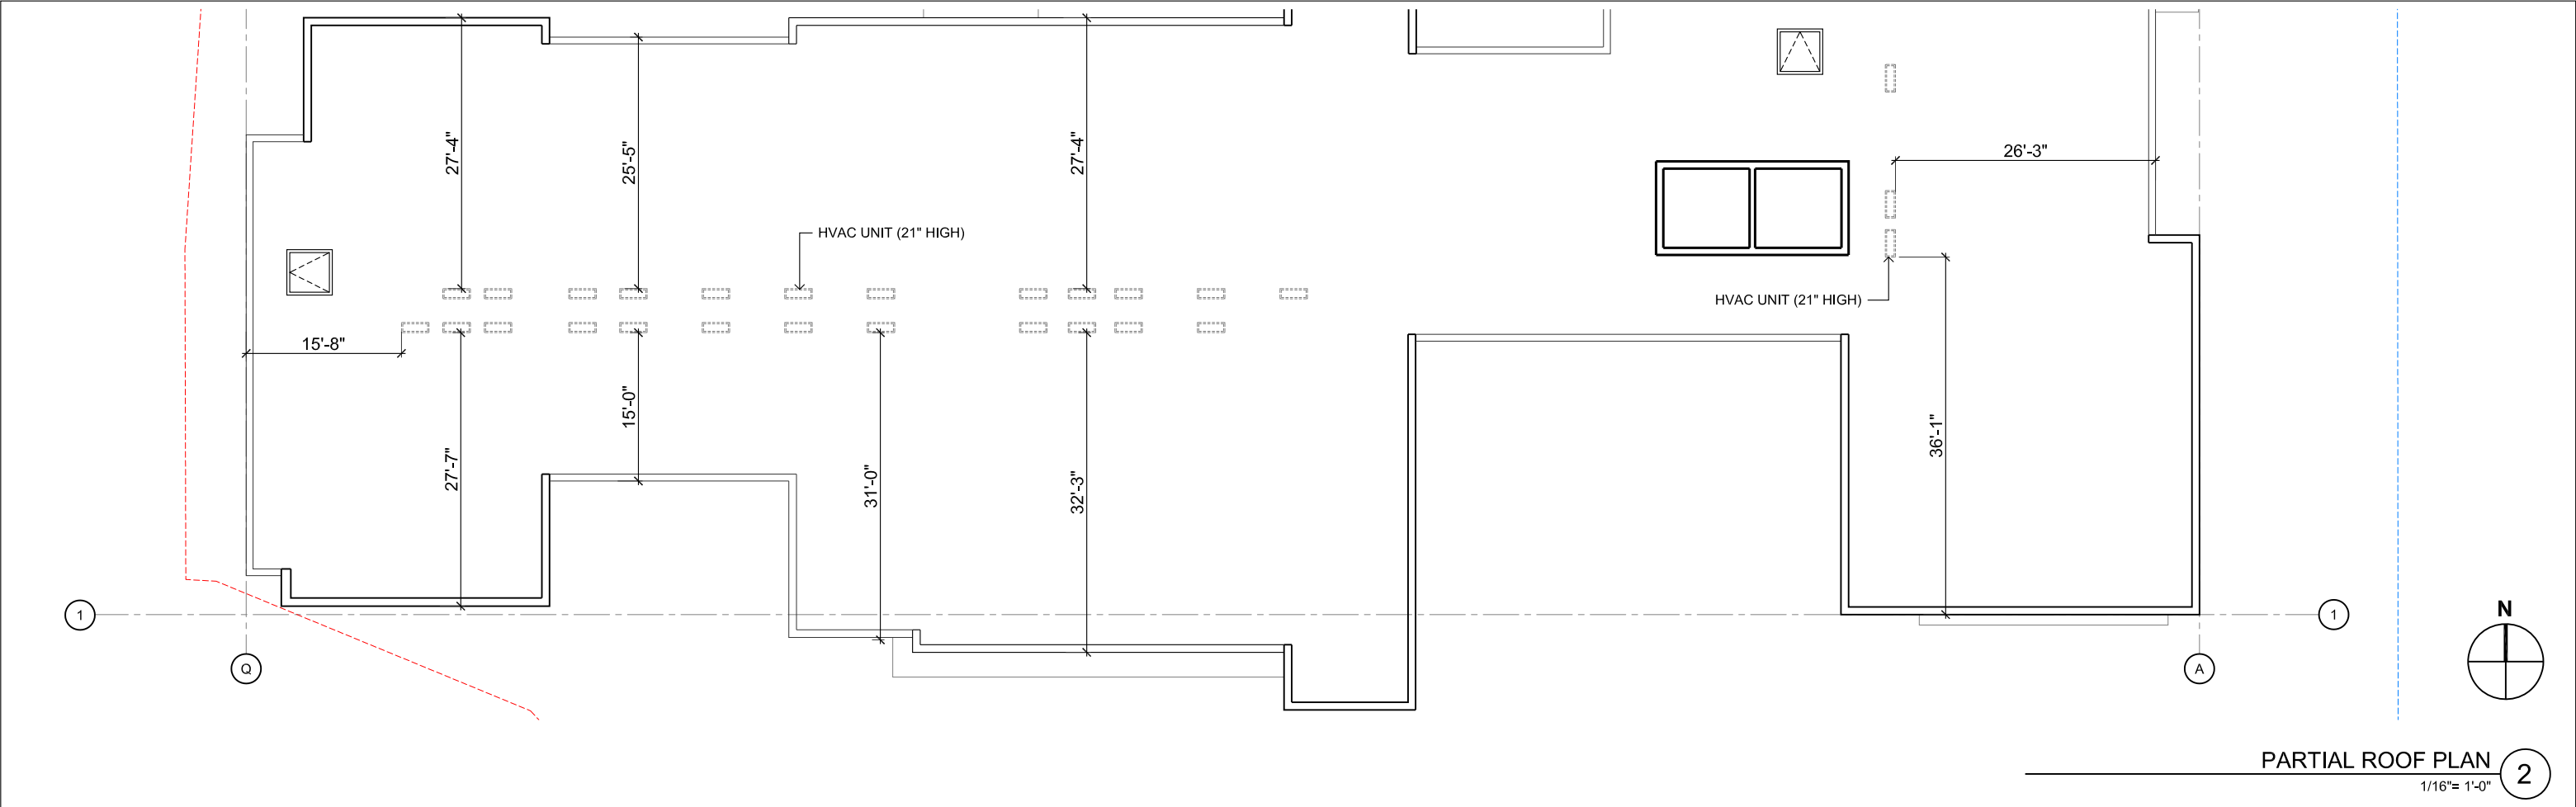



ARCHITECT:
nKLOSURES, Inc. Architects


Tel: 323.309.7334
Email: info@nKLOSURES.com

OWNER:
RAM HOTELS

21 PRESTWICK LANE,
AMARILLO, TX 79124

4110 VIA REAL HOTEL



CARPINTERIA, CALIFORNIA

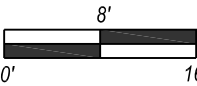

SCALE: 1/16" = 1'-0"

ROOFTOP EQUIPMENT
SCREENING

ASK-001

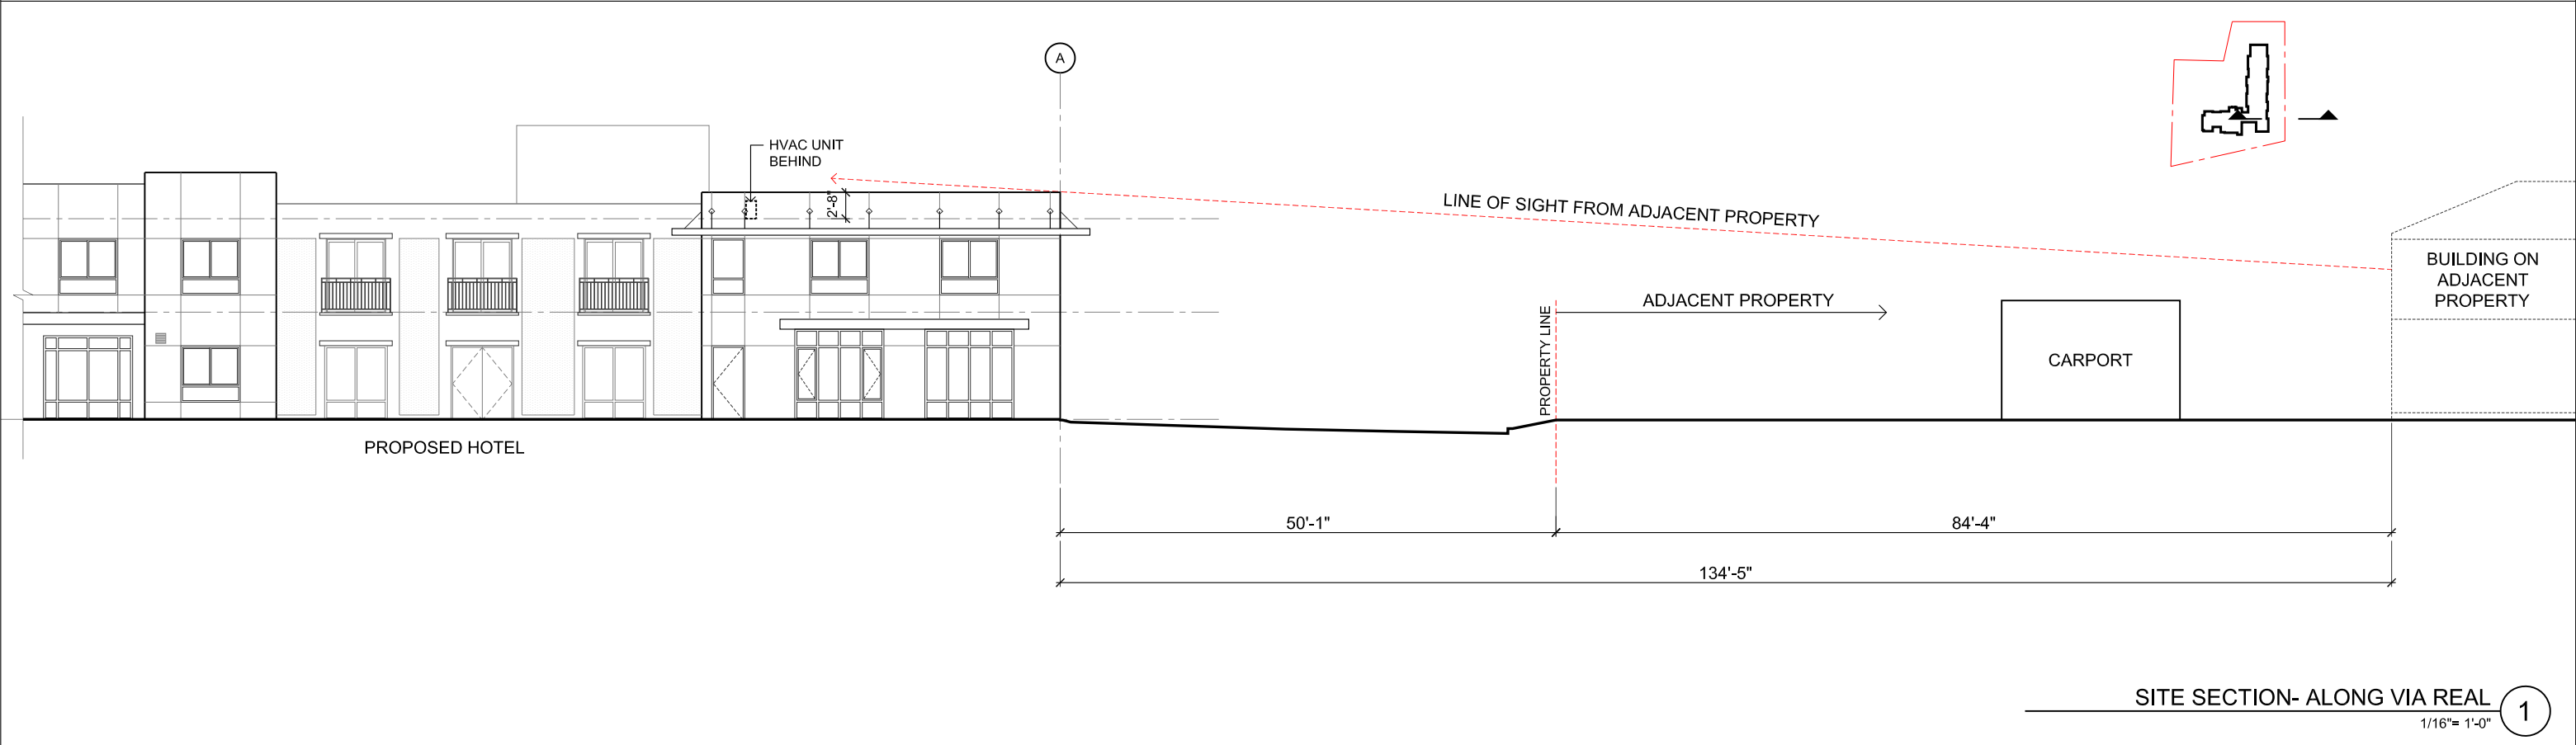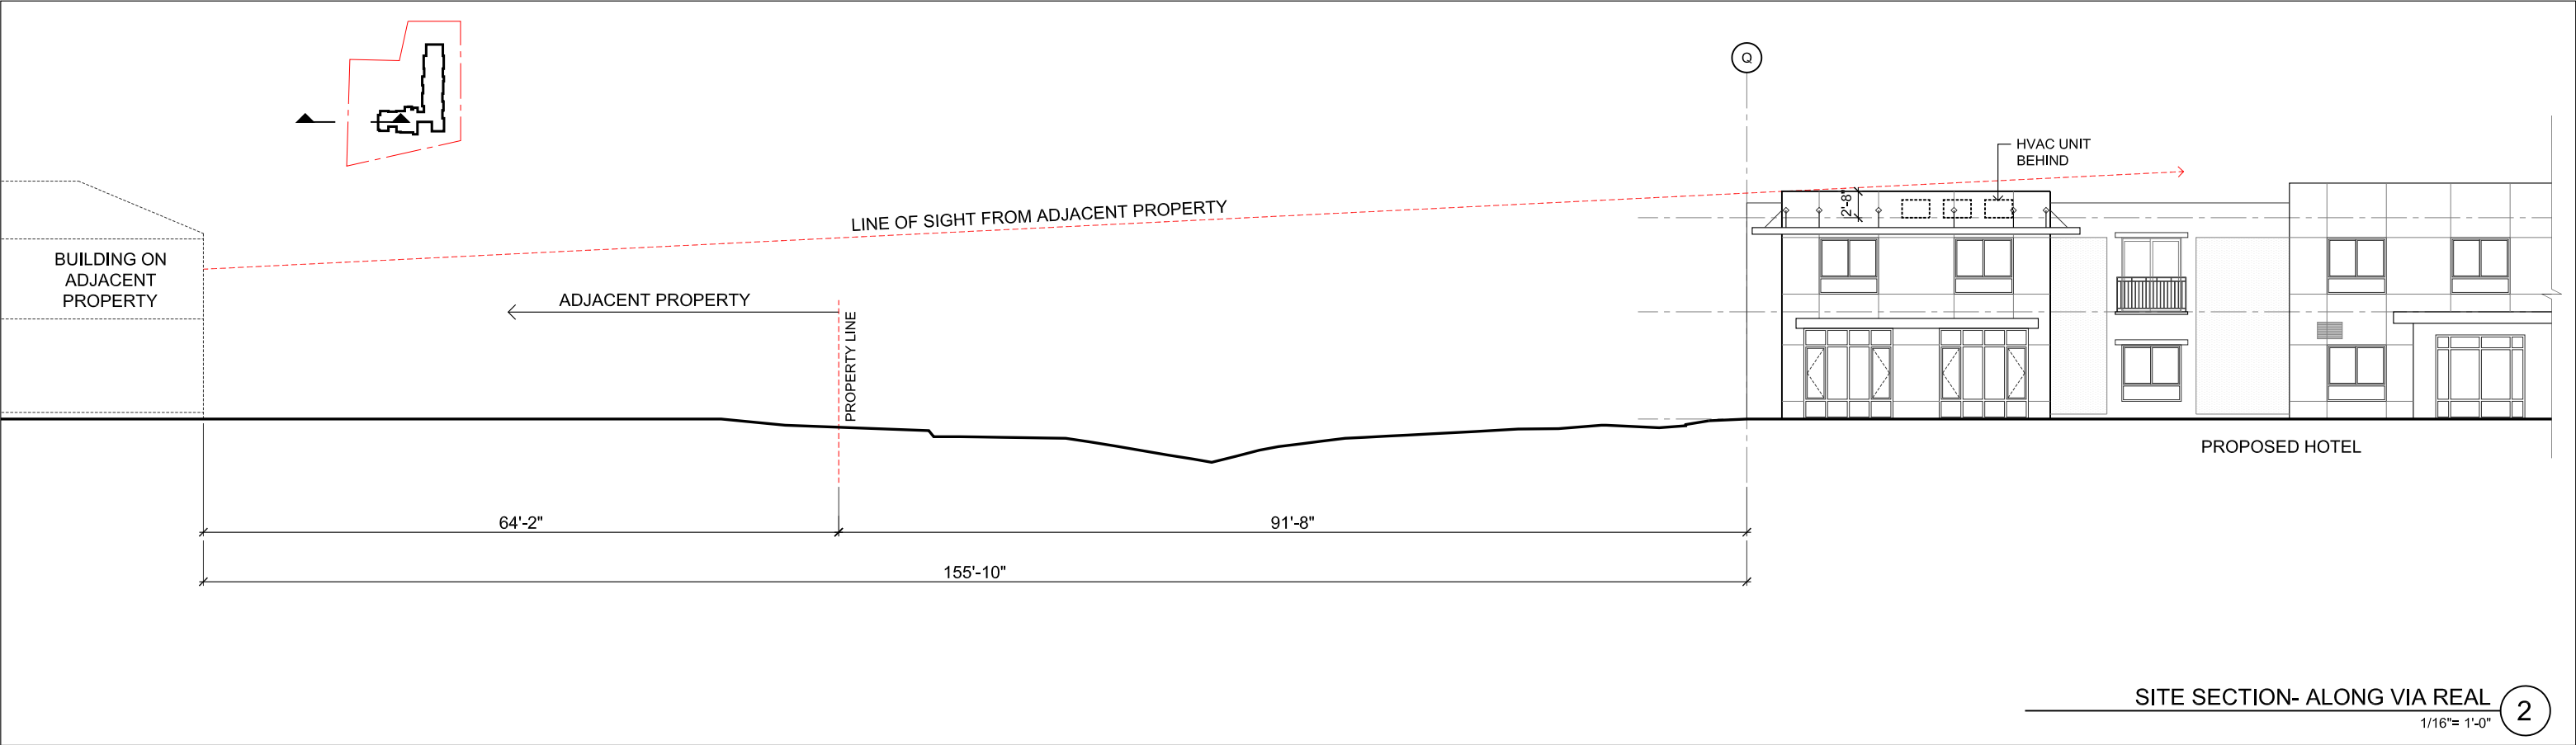



ARCHITECT:

nKLOSURES, Inc. Architects

Tel: 323.309.7334

Email: info@nKLOSURES.com

OWNER:


RAM HOTELS

21 PRESTWICK LANE,

AMARILLO, TX 79124

4110 VIA REAL HOTEL

CARPINTERIA, CALIFORNIA

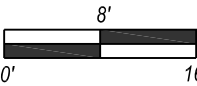

SCALE: 1/16" = 1'-0"

SITE SECTION SHOWING

ADJACENT PROPERTIES

ASK-002

Attachment B
Final Colors and Materials Board & Specification Sheets

Harmony Hotel
4110 Via Real
Final ARB Review
February 12, 2025



GREEN SCREEN
www.greenscreen.com



TRESPA- METEON
- COLOR COLLECTION- UNI COLOURS
- A22.2.1 (BLuish GREY)
(DECORATIVE HIGH PRESSURE
COMPOSITE LAMINATE)

HOT DIP GALVANIZED RAILING
(METALIZED AND PRIMED,
COLOR- BRONZE ANODIZED)
CHAPALA IRON AND
MANUFACTURING CO.


METAL CANOPY
MAPES ARCHITECTURAL
CANOPIES



GREEN SCREEN
www.greenscreen.com



TRESPA- METEON
- COLOR COLLECTION- UNI COLOURS
A05.1.1 (STONE BIEGE)
(DECORATIVE HIGH PRESSURE
COMPOSITE LAMINATE)

 


PLASTER STUCCO
SMOOTH FINISH
(SHERWIN WILLIAMS)
COLOR: PANDA WHITE
SW 6147



TRESPA- METEON
- COLOR COLLECTION- UNI COLOURS
A05.1.1 (STONE BIEGE)
(DECORATIVE HIGH PRESSURE
COMPOSITE LAMINATE)

4110 VIA REAL HOTEL

CARPINTERIA, CALIFORNIA
JANUARY 20, 2026

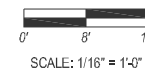

SCALE: 1/16" = 1'-0"

COLOR MATERIAL INFORMATION

ASK-004

Attachment C
Final Signage Plan


Harmony Hotel
4110 Via Real
Final ARB Review
February 12, 2025




HOTEL HARMONY 4110 VIA REAL CARPINTERIA, CA 93013

PROPOSED SIGNS:

- 1 30" CHANNEL LETTERS
- 2 30" CHANNEL LETTERS
- 3 2'-0" X 3'-0" DIRECTIONAL
AT 4'-0" OAH
- 4 2'-0" X 3'-0" DIRECTIONAL
AT 4'-0" OAH
- 5 4'-0" X 7'-0" MONUMENT
AT 6'-0" OAH

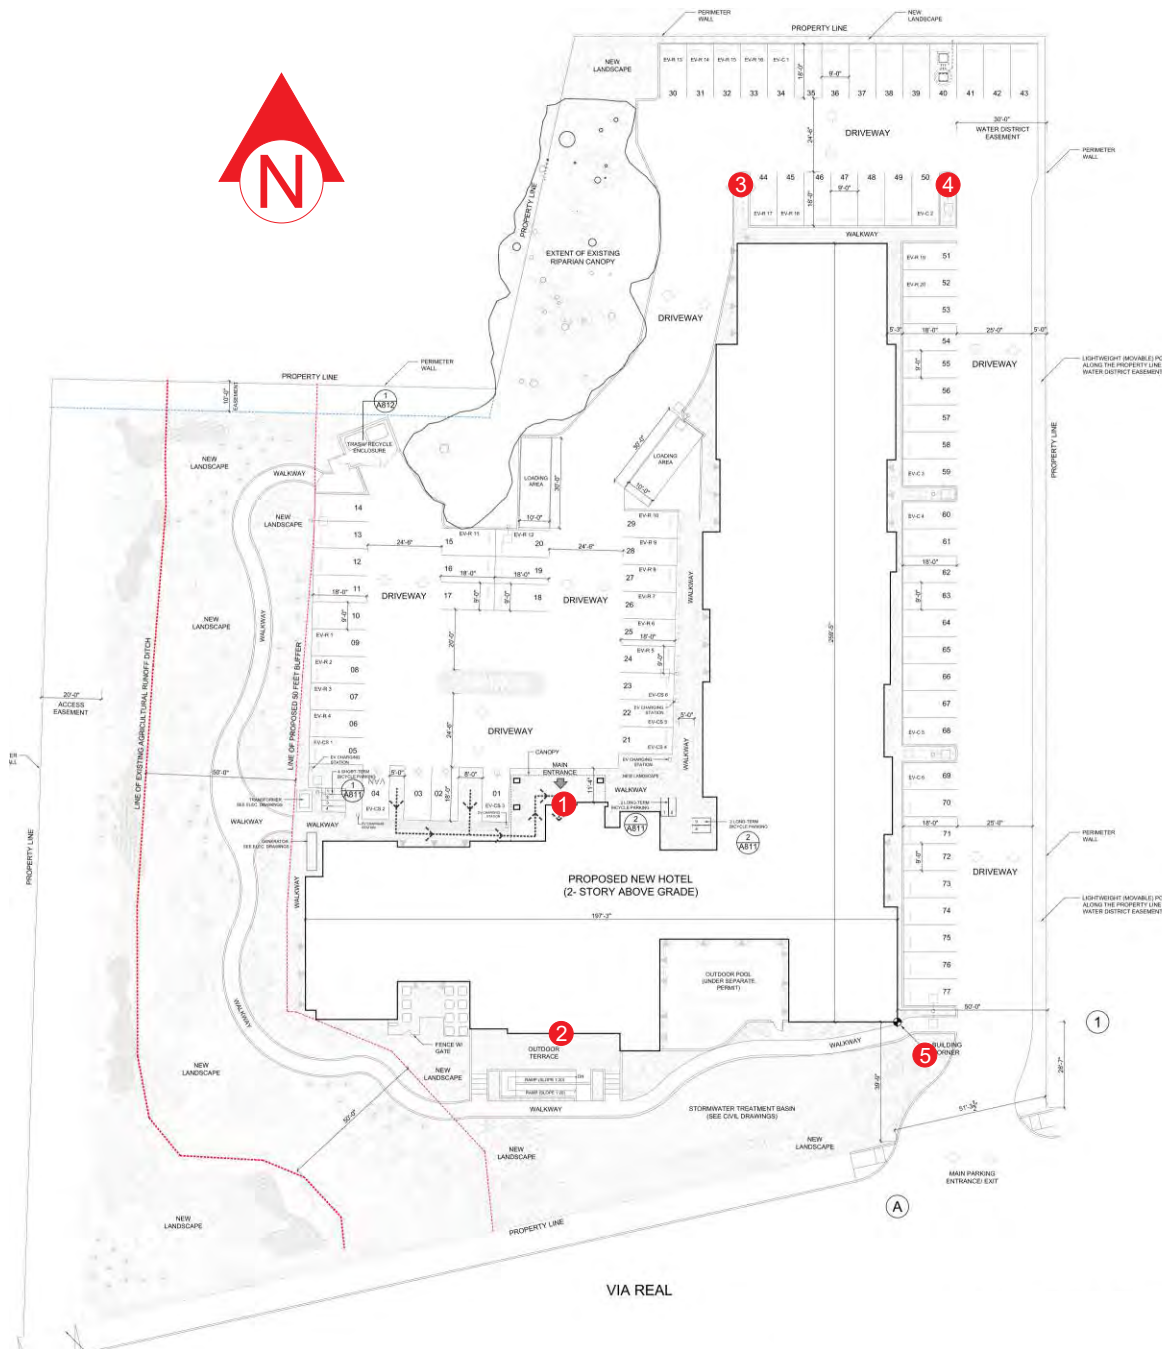

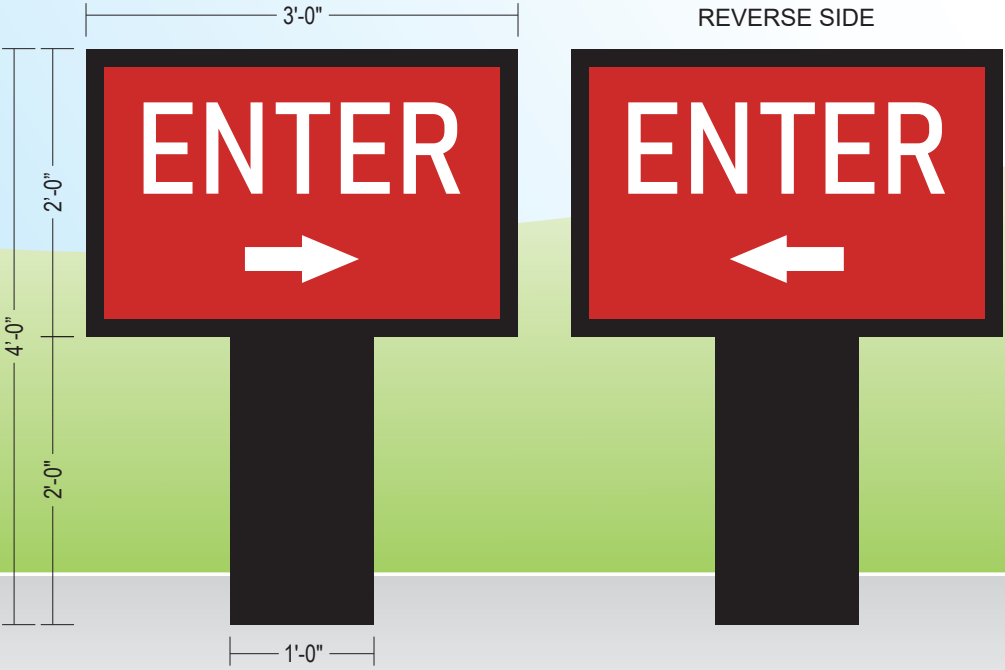


NOTE: ARTWORK TO BE APPROVED PRIOR TO PRODUCTION
NOTE: ALL SIGNS ARE MADE WITH GE 7100k WHITE LEDS

DIRECTIONAL DETAIL
 SCALE: 3/4" = 1'-0"

 PERSONA TRIANGLE FACILITY SERVICES LIGHTING SIGNAGE	700 21st St SW Watertown, SD 57201 Tel: 800.843.9888 www.personatriangle.com	Customer: HOTEL HARMONY	Project No.: 530501	Request No.: 85270	 This sign is intended to be installed in accordance with the requirements of Article 600 of the National Electric Code and/or other applicable local codes. This includes proper grounding and bonding of the sign. This is an original document created by Persona Signs, LLC provided specifically to the client for the client's personal use. This document should not be shared, reproduced, disclosed or otherwise used without written permission from Persona Signs, LLC.	Customer Approval (Please Initial):
		Location: CARPINTERIA, CA	Prepared By: QP/NC			Approval Date:
		File Name: 530501 - R2 - HOTEL HARMONY - CARPINTERIA, CA	Date: 01/14/26	Revision: 2		

Page 26 of 45

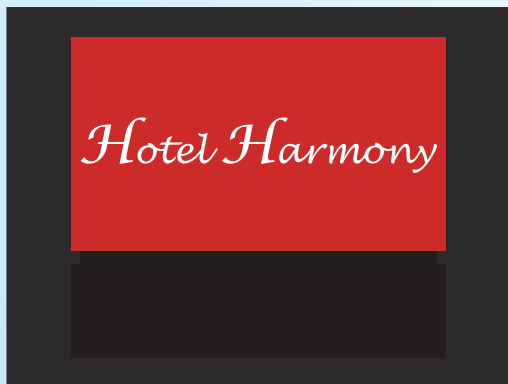

NIGHT VIEW - NTS

MONUMENT DETAIL
SCALE: 1/2" = 1'-0"**NOTE: ARTWORK TO BE APPROVED PRIOR TO PRODUCTION****NOTE: ALL SIGNS ARE MADE WITH GE 7100k WHITE LEDS**

PERSONA TRIANGLE
FACILITY SERVICES | LIGHTING | SIGNAGE

700 21st St SW
Watertown, SD 57201
Tel: 800.843.9888
www.personatriangle.com

Customer:
HOTEL HARMONY
Location:
CARPINTERIA, CA
File Name:
530501 - R2 - HOTEL HARMONY - CARPINTERIA, CA

Project No.:
530501
Request No.:
85270
Prepared By:
VC
Date:
01/14/26
Revision:
2



This sign is intended to be installed in accordance with the requirements of Article 600 of the National Electric Code and/or other applicable local codes. This includes proper grounding and bonding of the sign.


This is an original document created by Persona Signs, LLC provided specifically to the client for the client's personal use. This document should not be shared, reproduced, disclosed or otherwise used without written permission from Persona Signs, LLC.

Customer Approval (Please Initial):

Approval Date:

Attachment D
Final Landscaping, Irrigation and Fencing Plans


Harmony Hotel
4110 Via Real
Final ARB Review
February 12, 2025

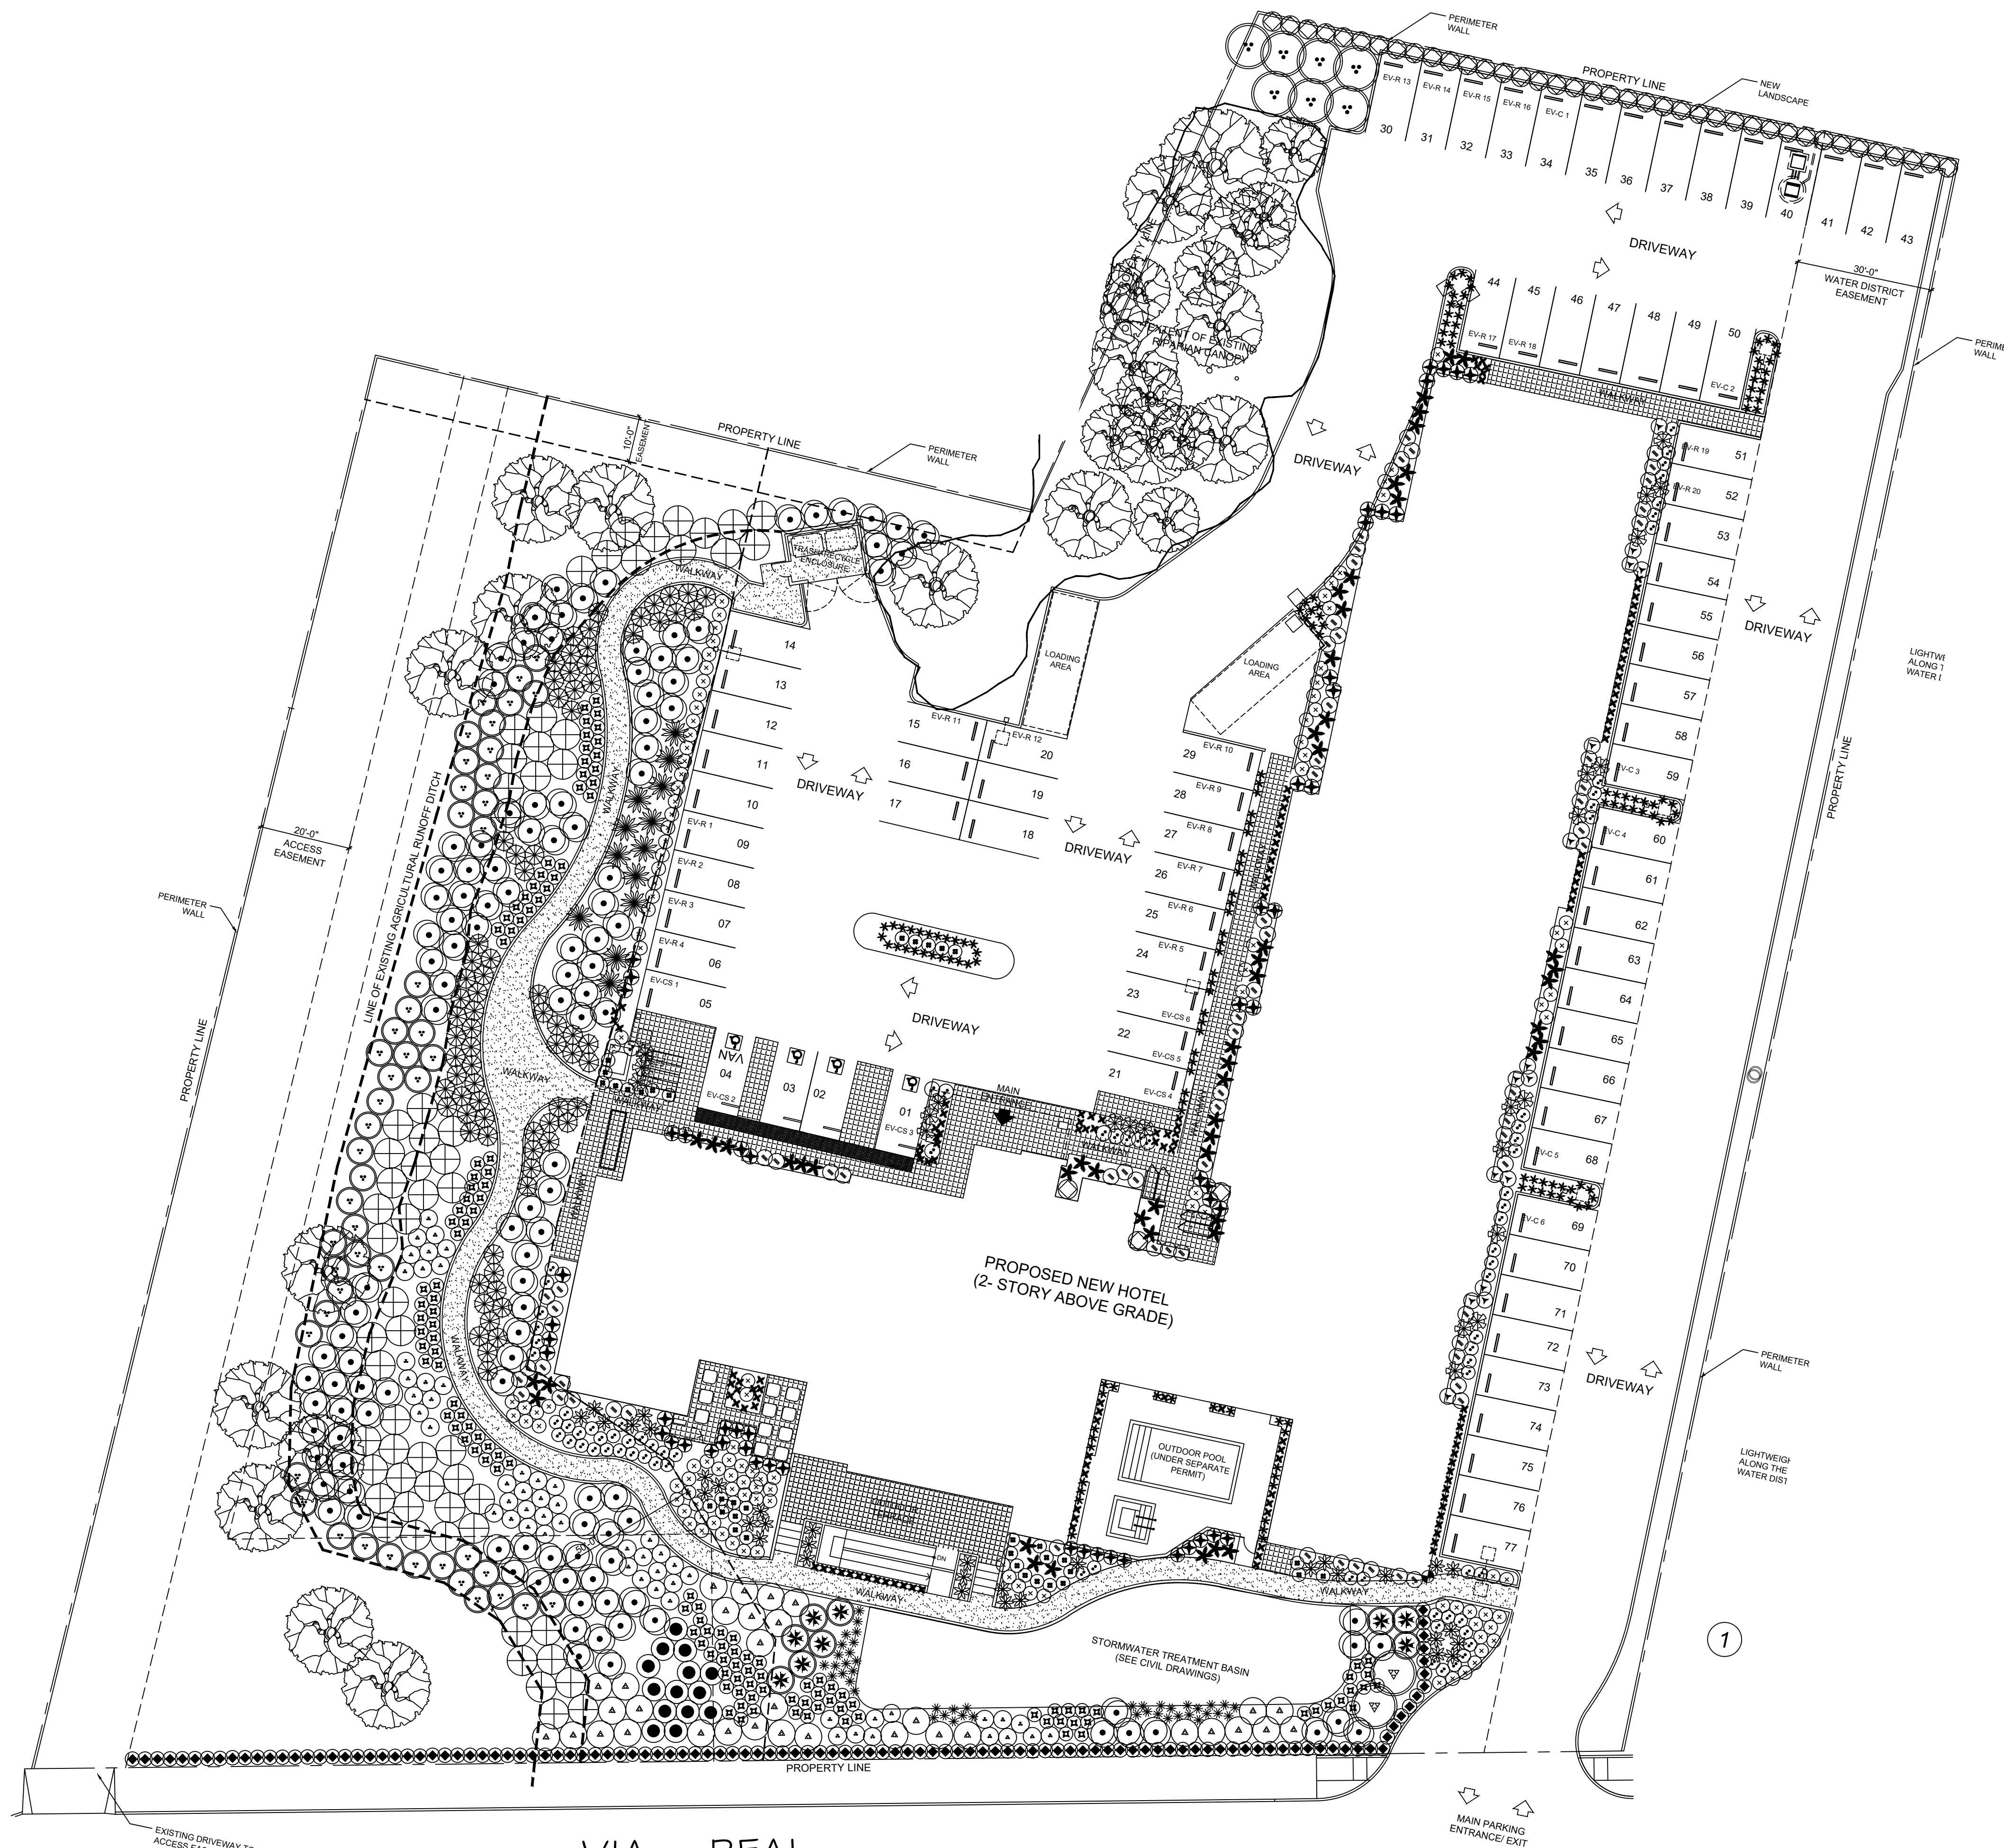

PLANT LEGEND

SYMBOL	BOTANICAL NAME	COMMON NAME	
SHRUBS			
	PHORMIUM 'YELLOW WAVE'	VARIEGATED FLAX	5 GAL
	OLEA EUROPAEA 'LITTLE OLLIE'	DWARF OLIVE	5 GAL
	RHAPHIOLEPIS INDICA 'JACK EVANS'	INDIA HAWTHORN	5 GAL
	BOUGAINVILLEA 'BABY VICTORIA'	DWARF VAR. BOUGAINVILLEA	5 GAL
	CEANOTHUS 'SKYLARK'	SKYLARK CA. LILAC	5 GAL
	AGAVE ATTENUATA	AGAVE	5 GAL
	DIANELLA REVOLUTA 'LITTLE REV'	LITTLE REV FLAX LILY	1 GAL
	CAREX BUCHANANII 'RED ROOSTER'	LEATHERLEAF SEDGE	1 GAL
	RHAPHIOLEPIS UMBELLATA 'MINOR'	YEDDOW HAWTHORN	1 GAL
	CEANOTHUS 'JOYCE COULTER'	CREeping MOUNTAIN LILAC	5 GAL
	CISTUS PULVERULENTUS 'SUNSET'	SUNSET ROCKROSE	5 GAL
	CALLISTEMON 'LITTLE JOHN'	BOTTLEBRUSH SHRUB	5 GAL
	DIETES BICOLOR	FORTNIGHT LILY	5 GAL
	DIANELLA TASMANICA 'VARIEGATA'	TASMEN FLAX LILY	5 GAL
	ECHIUM CANDICANS	PRIDE OF MADERA	5 GAL
	BACCHARIS PILULARIS 'PIGEON POINT'	DWARF COYOTE BRUSH	5 GAL
	RIBES SPECIOSUM	FUCHSIA FLOWER GOOSEBERRY	5 GAL
	MIMULUS CARDINALIS	CARDINAL MONKEY FLOWER	5 GAL
	SALVIA MILLIFERA 'TERRA SECA'	BLACK SAGE	5 GAL
	ARTEMISIA CALIFORNICA	CALIFORNIA SAGE	5 GAL
	SALVIA LEUCOPHYLLA	PURPLE SAGE	5 GAL
	LEYMUS CONDENSUS	GIANT WILD RYE	1 GAL
	MUHLENBERGIA RIGENS	DEER GRASS	1 GAL
	RHAMNUS CALIFORNICA	COFFEEBERRY	1 GAL
	ARTEMISIA DOUGLASIANA	MUGWORT	1 GAL

DIG ALERT
DIAL TOLL FREE
1-800-422-4133
AT LEAST TWO DAYS
BEFORE YOU DIG
UNDERGROUND SERVICE ALERT OF SOUTHERN CALIFORNIA

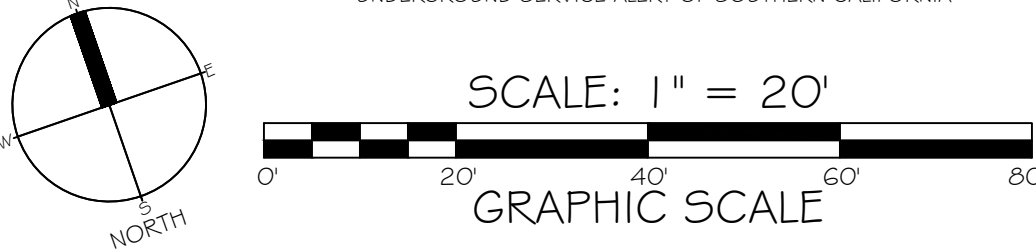

DATE: 01-04-25

Drawn: CHAS. T.

Project No.: 23-0071

LP-2

CHARLES TROWBRIDGE AND ASSOCIATES
17901 ROWELLE AVENUE
SANTA ANA, CA 92705
PH (714) 532-3663 FAX (714) 532-3667
LANDSCAPE ARCHITECTURE LIC. # 2242

SHRUB PLAN

RAM HOTELS

VIA REAL HOTEL

4110 VIA REAL

CARPINTERIA, CA

Page 31 of 45

WATER EFFICIENT LANDSCAPE WORKSHEET

Reference Evapotranspiration (ETo) 46.62

Hydrozone # / Planting Description ^(a)	Plant Factor (PF)	Irrigation ^(b) Method	Irrigation Efficiency (IE) ^(c)	ETAF (PF / IE)	Landscape Area (sq.ft.)	ETAF X Area	Estimated Total Water Use ^(d) (ETWU)
Regular Landscape Area							
HZ#1 - Shrubs	0.30	Point Source	0.90	0.33	990	326.70	9,570
HZ#2 - Shrubs	0.50	P.U. Rotors	0.75	0.66	965.50	637.23	7,391.81
HZ#3 - Trees	0.30	Point Source	0.90	0.33	225	74.25	2,175
HZ#4 - Shrubs	0.50	P.U. Rotors	0.75	0.66	965.50	637.23	7,391.81
HZ#6 - Shrubs	0.30	Drip	0.90	0.33	1,237	408.21	11,957.57
HZ#7 - Shrubs	0.30	Drip	0.90	0.33	153	50.49	1,479
HZ#8 - Shrubs	0.30	Drip	0.90	0.33	1,376	454.08	13,301.14
HZ#9 - Trees	0.30	Point Source	0.90	0.33	275	90.75	2,658.14
HZ#10 - Trees	0.30	Point Source	0.90	0.33	225	74.25	2,175
HZ#11 - Shrubs	0.30	Point Source	0.90	0.33	440	145.20	4253.14
HZ#12 - Trees	0.30	Point Source	0.90	0.33	275	90.75	2,658.14
HZ#13 - Shrubs	0.30	Point Source	0.90	0.33	1,700	326.70	9,570
Irrigation Efficiency			0.88				
				Totals	(A) 8,827	(B) 3,315.84	
Special Landscape Area (SLA):							
HZ#5 - Shrubs / Basin				1	2,063	2,063	
HZ#				1			
HZ#				1			
HZ#				1			
HZ#				1			
HZ#				1			
				Totals	(C) 2,063	(D) 2,063	
Estimated Total Water Use (ETWU) Total							83,667.03
Maximum Annual Water Allowance (MAWA) Total ^(e)							148,097.20
Irrigation Efficiency (IE) Average**							0.88

**Average Irrigation Efficiency for overall irrigation system shall meet or exceed 0.75 (total of all efficiency ratings divided by number of hydrozones).

ETFA CALCULATIONS

Average ETFA for Regular Landscape Areas must be 0.55 for residential areas and 0.45 or below for non-residential areas. Provide totals based on information calculated in Worksheet above.

Regular Landscape Areas		All Landscape Areas	
Total ETAF x Area	(B) = 3,315.84	Total ETAF x Area	(B + D) = 5,378.84
Total Area	(A) = 8,827	Total Area	(A + C) = 10,890
Average ETAF	(B / A) = 0.38	Sitewide ETAF	(B + D) / (A + C) = 0.49

Local monthly evapotranspiration rate
ETo = 1.86 + 2.24 + 3.41 + 4.50 + 5.27 + 5.70 + 5.89 + 5.58 + 4.5 + 3.41 + 2.40 + 1.86 = 46.62

Hydrozone Category ^(a)
Very low water use plant 0.0 - 0.1
Low water use plant 0.2 - 0.3
Medium water use plant 0.4 - 0.6
High water use plant 0.7 - 1.0

Irrigation Method ^(b) Irrigation Method ^(c)
Filler Pipe for Pools / Spa 1.00
Drip / Sub-Surface 0.90
Drip Emitters 0.90
Bubblers 0.85
Rotors 0.75
Rotators 0.70
Overhead Sprays 0.60

ETWU ^(d) (Annual Gallons Required) = (ETo) x (0.62) x (ETAF x Area)
ETo - see Appendix A in Water Efficient Landscape Design Manual.
0.62 is the conversion factor to gallons per sq. ft.
ETAF is Plant Factor / Irrigation Efficiency
Area is the Landscaped Area for each hydrozone

MAWA ^(e) (Annual Gallons Allowed) = (ETo) (0.62) [(ETAF x LA) + ((1 - ETAF) x SLA)]
LA is the total landscape of all hydrozone areas in sq. ft.
SLA is the total special landscape area in sq. ft.
ETAF is 0.55 for residential areas
ETAF is 0.45 for non-residential areas

● MAXIMUM APPLIED WATER ALLOWANCE:

THE PROJECT'S MAXIMUM APPLIED WATER ALLOWANCE (MAWA) SHALL BE CALCULATED USING THIS EQUATION:

MAWA = (ETo) (0.62) ((0.45 x LA) + (0.55 x SLA))
where:
MAWA = MAX. APPLIED WATER ALLOWANCE (GALLONS PER YEAR)
ETo = REFERENCE EVAPOTRANSPIRATION FROM APPENDIX 'A' (INCHES PER YEAR) (CARPINTERIA = 46.62 IN. / YR.)
0.45 = ET ADJUSTMENT FACTOR (ETAF)
= LANDSCAPED AREA INCLUDES SPECIAL LANDSCAPE AREA (SQUARE FEET)
0.62 = CONVERSION FACTOR (TO GALLONS PER SQUARE FOOT)
SLA = PORTION OF THE LANDSCAPE AREA IDENTIFIED AS SPECIAL LANDSCAPE AREA (SQUARE FEET)
0.55 = THE ADDITIONAL ET ADJUSTMENT FACTOR FOR SPECIAL LANDSCAPE AREA (1.0 - 0.45 = 0.55)
CALCULATIONS: MAWA = (ETo) (0.62) ((0.45 x LA) + (0.45 x SLA))
= (46.62) (0.62) ((0.45 x 8,827) + (0.55 x 2,063))
= (29) ((3,972.15) + (1,134.65))
= (29) (5,106.80)
MAWA = 148,097.20 GAL. / YR.
MAWA = (ETo) (0.62) ((0.45 x LA) + (0.45 x SLA))
= (46.62) (0.62) ((0.45 x 13,525) + (0.55 x 0))
= (29) (6,086.25)
MAWA = 176,501.25 GAL. / YR.

WATER EFFICIENT LANDSCAPE WORKSHEET

Reference Evapotranspiration (ETo) 46.62

Hydrozone # / Planting Description ^(a)	Plant Factor (PF)	Irrigation ^(b) Method	Irrigation Efficiency (IE) ^(c)	ETAF (PF / IE)	Landscape Area (sq.ft.)	ETAF X Area	Estimated Total Water Use ^(d) (ETWU)
Regular Landscape Area							
HZ#14 - Shrubs	0.30	Drip	0.90	0.33	1,385	457.05	13,388.14
HZ#15 - Trees	0.30	Point Source	0.90	0.33	300	99	2,900
HZ#16 - Shrubs	0.30	Drip	0.90	0.33	902	297.66	8,719.14
HZ#17 - Shrubs	0.50	P.U. Rotors	0.75	0.66	3,226.50	2,129.49	28,070.55
HZ#18 - Shrubs	0.50	P.U. Rotors	0.75	0.66	3,226.50	2,129.49	28,070.55
HZ#19 - Trees	0.30	Point Source	0.90	0.33	275	90.75	2,658.14
HZ#20 - Shrubs	0.30	Point Source	0.90	0.33	2,700	891	26,100
HZ#21 - Shrubs	0.30	Point Source	0.90	0.33	1,510	498.30	14,596.57
HZ#							
HZ#							
HZ#							
HZ#							
Irrigation Efficiency			0.86				
				Totals	(A) 13,525	(B) 6,592.74	
Special Landscape Area (SLA):							
HZ#				1			
HZ#				1			
HZ#				1			
HZ#				1			
HZ#				1			
HZ#				1			
				Totals	(C)	(D)	
Estimated Total Water Use (ETWU) Total							124,503.09
Maximum Annual Water Allowance (MAWA) Total ^(e)							176,501.25
Irrigation Efficiency (IE) Average**							0.86

**Average Irrigation Efficiency for overall irrigation system shall meet or exceed 0.75 (total of all efficiency ratings divided by number of hydrozones).

ETFA CALCULATIONS

Average ETFA for Regular Landscape Areas must be 0.55 for residential areas and 0.45 or below for non-residential areas. Provide totals based on information calculated in Worksheet above.

Regular Landscape Areas		All Landscape Areas	
Total ETAF x Area	(B) = 6,592.74	Total ETAF x Area	(B + D) = 6,592.74
Total Area	(A) = 13,525	Total Area	(A + C) = 13,525
Average ETAF	(B / A) = 0.49	Sitewide ETAF	(B + D) / (A + C) = 0.49

Local monthly evapotranspiration rate
ETo = 1.86 + 2.24 + 3.41 + 4.50 + 5.27 + 5.70 + 5.89 + 5.58 + 4.5 + 3.41 + 2.40 + 1.86 = 46.62

Hydrozone Category ^(a)
Very low water use plant 0.0 - 0.1
Low water use plant 0.2 - 0.3
Medium water use plant 0.4 - 0.6
High water use plant 0.7 - 1.0

Irrigation Method ^(b) Irrigation Method ^(c)
Filler Pipe for Pools / Spa 1.00
Drip / Sub-Surface 0.90
Drip Emitters 0.90
Bubblers 0.85
Rotors 0.75
Rotators 0.70
Overhead Sprays 0.60

ETWU ^(d) (Annual Gallons Required) = (ETo) x (0.62) x (ETAF x Area)
ETo - see Appendix A in Water Efficient Landscape Design Manual.
0.62 is the conversion factor to gallons per sq. ft.
ETAF is Plant Factor / Irrigation Efficiency
Area is the Landscaped Area for each hydrozone

MAWA ^(e) (Annual Gallons Allowed) = (ETo) (0.62) [(ETAF x LA) + ((1 - ETAF) x SLA)]
LA is the total landscape of all hydrozone areas in sq. ft.
SLA is the total special landscape area in sq. ft.
ETAF is 0.55 for residential areas
ETAF is 0.45 for non-residential areas

CALCULATIONS:

● ESTIMATED TOTAL WATER USE

THE PROJECT'S ESTIMATED TOTAL WATER USE (ETWU) SHALL BE CALCULATED USING THIS EQUATION:

ETWU = (ETo) (0.62) ((PF x HA) + (PF x HA)) + SLA
0.76 0.81
where:
ETWU = ESTIMATED TOTAL WATER USE (GALLONS PER YEAR)
ETo = REFERENCE EVAPOTRANSPIRATION FROM APPENDIX 'A' (INCHES PER YEAR) (CARPINTERIA = 46.62 IN. / YR.)
PF = PLANT FACTOR (HIGH = 0.7), (MED = 0.5), (LOW = 0.2)
HA = HYDROZONE AREAS (SQUARE FEET)
IE = IRRIGATION EFFICIENCY OF SPRAY:
FILLER PIPE FOR POOLS / SPA (1.00), DRIP / SUB-SURFACE (0.90),
DRIP EMITTERS (0.90), BUBBLERS (0.85), ROTORS (0.75),
ROTATORS (0.70), AND OVERHEAD SPRAYS (0.60)

CALCULATIONS:

POINT SOURCE - SHRUBS / TREES
ETWU = (ETo) (0.62) ((PF x HA) + (PF x HA)) + SLA
0.90 0.85
= (46.62) (0.62) ((0.30 x 990))
0.90
= (29) (330)
ETWU = 9,570 GAL. / YR.
ETWU = (ETo) (0.62) ((PF x HA) + (PF x HA)) + SLA
0.90 0.85
= (46.62) (0.62) ((0.30 x 225))
0.90
= (29) (75)
ETWU = 2,175 GAL. / YR.
ETWU = (ETo) (0.62) ((PF x HA) + (PF x HA)) + SLA
0.90 0.85
= (46.62) (0.62) ((0.30 x 275))
0.90
= (29) (91.66)
ETWU = 2,658.14 GAL. / YR.
ETWU = (ETo) (0.62) ((PF x HA) + (PF x HA)) + SLA
0.90 0.85
= (46.62) (0.62) ((0.30 x 225))
0.90
= (29) (75)
ETWU = 2,175 GAL. / YR.
ETWU = (ETo) (0.62) ((PF x HA) + (PF x HA)) + SLA
0.90 0.85
= (46.62) (0.62) ((0.30 x 440))
0.90
= (29) (146.66)
ETWU = 4,253.14 GAL. / YR.
ETWU = (ETo) (0.62) ((PF x HA) + (PF x HA)) + SLA
0.90 0.85
= (46.62) (0.62) ((0.30 x 275))
0.90
= (29) (91.66)
ETWU = 2,658.14 GAL. / YR.
ETWU = (ETo) (0.62) ((PF x HA) + (PF x HA)) + SLA
0.90 0.85
= (46.62) (0.62) ((0.30 x 300))
0.90
= (29) (100)
ETWU = 2,900 GAL. / YR.
ETWU = (ETo) (0.62) ((PF x HA) + (PF x HA)) + SLA
0.90 0.85
= (46.62) (0.62) ((0.30 x 2,700))
0.90
= (29) (900)
ETWU = 26,100 GAL. / YR.
ETWU = (ETo) (0.62) ((PF x HA) + (PF x HA)) + SLA
0.90 0.85
= (46.62) (0.62) ((0.30 x 1,510))
0.90
= (29) (503.33)
ETWU = 14,596.57 GAL. / YR.

DRIP - SHRUBS
ETWU = (ETo) (0.62) ((PF x HA) + (PF x HA)) + SLA
0.90 0.85
= (46.62) (0.62) ((0.30 x 1,237))
0.90
= (29) (412.33)
ETWU = 11,957.57 GAL. / YR.
ETWU = (ETo) (0.62) ((PF x HA) + (PF x HA)) + SLA
0.90 0.85
= (46.62) (0.62) ((0.30 x 225))
0.90
= (29) (75)
ETWU = 2,175 GAL. / YR.
ETWU = (ETo) (0.62) ((PF x HA) + (PF x HA)) + SLA
0.90 0.85
= (46.62) (0.62) ((0.30 x 153))
0.90
= (29) (51)
ETWU = 1,479 GAL. / YR.
ETWU = (ETo) (0.62) ((PF x HA) + (PF x HA)) + SLA
0.90 0.85
= (46.62) (0.62) ((0.30 x 1,376))
0.90
= (29) (458.66)
ETWU = 13,301.14 GAL. / YR.
ETWU = (ETo) (0.62) ((PF x HA) + (PF x HA)) + SLA
0.90 0.85
= (46.62) (0.62) ((0.30 x 1,385))
0.90
= (29) (461.66)
ETWU = 13,388.14 GAL. / YR.
ETWU = (ETo) (0.62) ((PF x HA) + (PF x HA)) + SLA
0.90 0.85
= (46.62) (0.62) ((0.30 x 902))
0.90
= (29) (300.66)
ETWU = 8,719.14 GAL. / YR.

POP-UP ROTORS - SHRUBS
ETWU = (ETo) (0.62) ((PF x HA) + (PF x HA)) + SLA
0.90 0.85
= (46.62) (0.62) ((0.30 x 637.23))
0.75
= (29) (254.89)
ETWU = 7,391.81 GAL. / YR.
ETWU = (ETo) (0.62) ((PF x HA) + (PF x HA)) + SLA
0.90 0.85
= (46.62) (0.62) ((0.30 x 637.23))
0.75
= (29) (254.89)
ETWU = 7,391.81 GAL. / YR.
ETWU = (ETo) (0.62) ((PF x HA) + (PF x HA)) + SLA
0.90 0.85
= (46.62) (0.62) ((0.30 x 3,226.50))
0.75
= (29) (967.95)
ETWU = 28,070.55 GAL. / YR.
ETWU = (ETo) (0.62) ((PF x HA) + (PF x HA)) + SLA
0.90 0.85
= (46.62) (0.62) ((0.30 x 3,226.50))
0.75
= (29) (967.95)
ETWU = 28,070.55 GAL. / YR.

					DATE:
					REVISION:
					NO.



WATER CALCULATIONS

RAM HOTELS

VIA REAL HOTEL

4110 VIA REAL

CARPINTERIA, CA

CHARLES TROWBRIDGE AND ASSOCIATES

17901 ROWELLE AVENUE

SANTA ANA, CA 92705

TEL: (714) 532-3667


FAX: (714) 532-3667

charles.cta@gmail.com

LANDSCAPE ARCHITECTURE LIC. # 2242


cta

Date:	01-04-25
Drawn:	CHAS. T.
Project No.:	23-0071
LI-5	

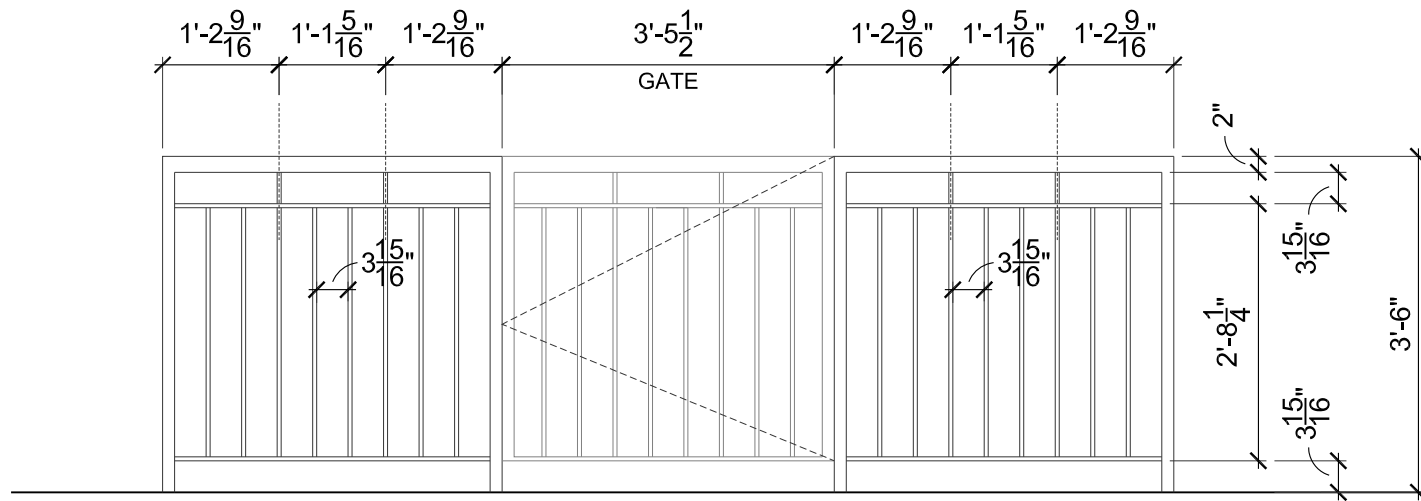


TYP. FENCE/ GATE AT HVAC EQUIPMENT 4
1/2"= 1'-0"

LEVEL 02 FLOOR

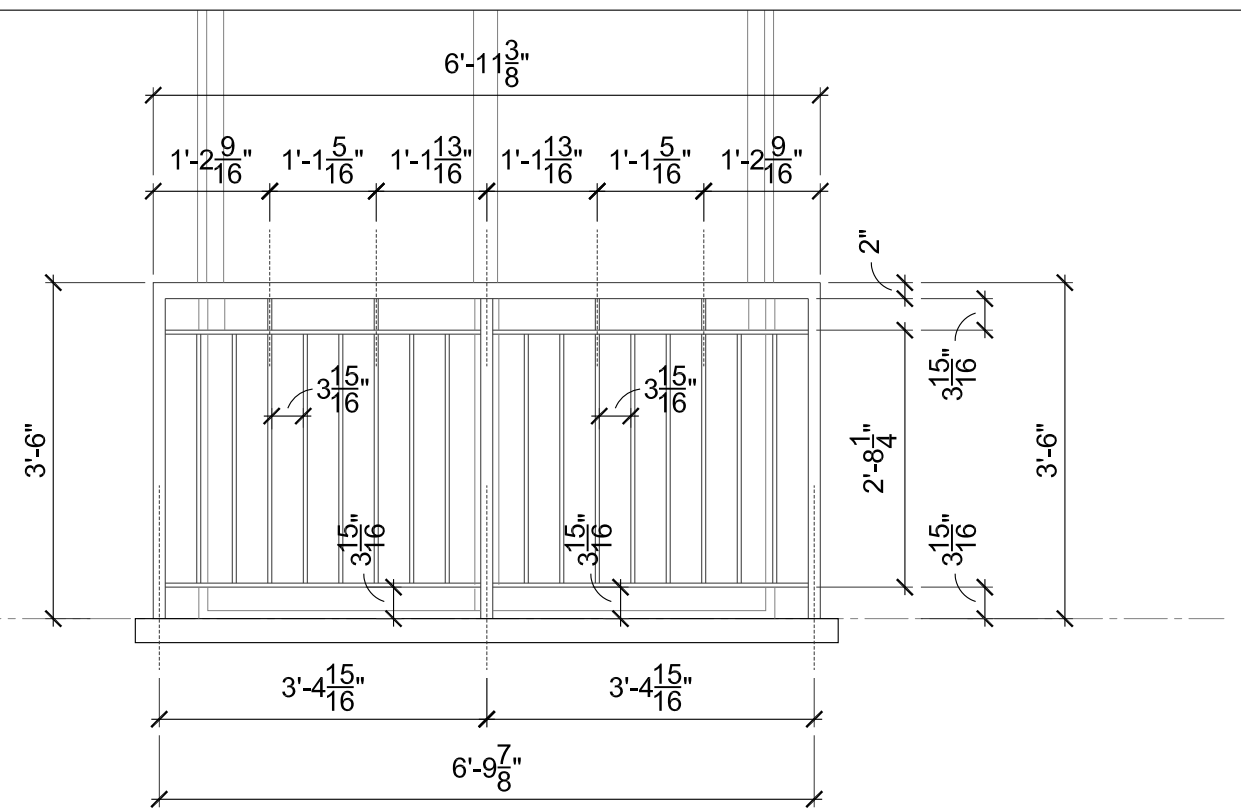

TYP. GUARDRAIL AT JULIET BALCONY 2
1/2"= 1'-0"

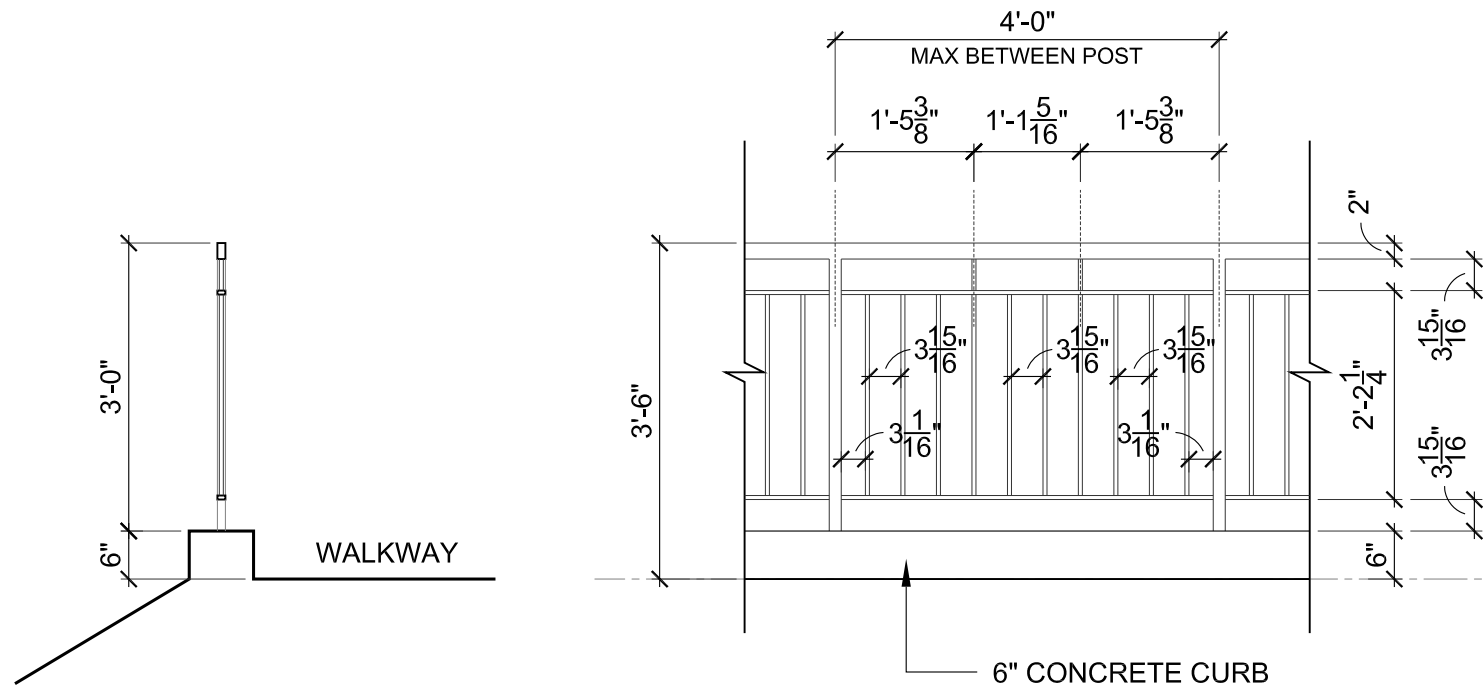

(B) TYP. SECTION

(A) TYP. ELEVATION

GUARDRAIL AT CURB ALONG WALKWAY 3
1/2"= 1'-0"

NOTE:


CHAPALA IRON AND
MANUFACTURING CO. INC.

1301 CALLENS ROAD,
VENTURA, CA 93003

CONTACT: PATRICK DAVIS
TEL: (805) 452-6027

FINISH:

- METALIZED AND PRIMED
- BRONZE ANODIZED

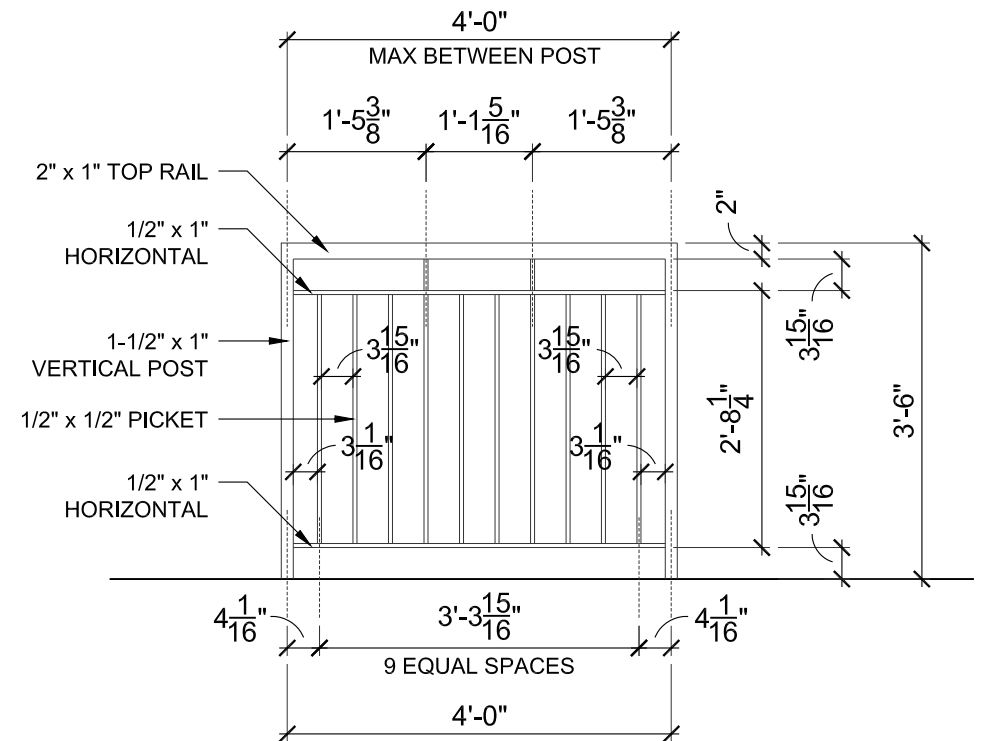


TYP. GUADRAIL- ELEVATION 1
1/2"= 1'-0"



ARCHITECT:
nKLOSURES, Inc. Architects
Tel: 323.309.7334
Email: info@nKLOSURES.com

OWNER:
RAM HOTELS
21 PRESTWICK LANE,
AMARILLO, TX 79124

4110 VIA REAL HOTEL
CARPINTERIA, CALIFORNIA

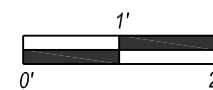

SCALE: 1/2" = 1'-0"

MISC. FENCE/ RAILINGS

ASK-003

Attachment E

ARB Meeting Minutes from November 21, 2019

Harmony Hotel
4110 Via Real
Final ARB Review
February 12, 2025

ACTION MINUTES

The meeting was called to order at 5:33 p.m. by Vice-Chair Stein

ROLL CALL

Boardmembers present: Grant Cox
Richard Johnson
Jim Reginato
Brad Stein

Boardmembers absent: None

OTHERS PRESENT: 50 members of the public were in attendance.

PUBLIC COMMENT:

- 1) Jim Taylor submitted a signed petition from members of the Concha Loma neighborhoods requesting the Design Review Ad Hoc Committee consider the petitioners' request for the establishment of an overlay district prohibiting two-story construction within the Concha Loma neighborhoods.
- 2) Jason Lusk requested the City consider establishment of a moratorium on new two-story construction within the Concha Loma neighborhoods while the Design Review Ad Hoc Committee completes their updates to the Conch Loma Neighborhood Design Guidelines.
- 3) Harry Manuras acknowledged the differences of opinions amongst the Concha Loma residents. He believed the ARB was doing a good job of reviewing projects and addressing differing concerns and unique constraints.
- 4) Stan Froyd reiterated that the current development review process pits neighbor against neighbor. He asked about the status of the updates to the Guidelines.
- 5) Keith Stein thanked the ARB for their help on past projects, citing the Wood Residence as an example where through the ARB review process, the project was enhanced and made to better fit the neighborhood character.

PROJECT REVIEW

- 1) Applicant: City of Carpinteria Public Works Department
Project: 14-1719-CUP/CDP
Planner: Nick Bobroff
Project Location: 5400/5500 blocks of Carpinteria Avenue at Carpinteria Creek
Zoning: Commercial Planned Development (CPD)/Planned Residential Development (PRD-20)

Hearing on the request of the City of Carpinteria Public Works Department to consider Case 14-1719-CUP/CDP for final review of a request to remove and replace the Carpinteria Avenue Bridge over Carpinteria Creek. The proposed replacement bridge would be a three-span design and would be approximately 15 feet wider than existing in order to accommodate wider bicycle lanes and sidewalks on both sides of the bridge. The new bridge deck would be approximately two feet higher in elevation than the existing bridge deck to improve water flow capacity under the bridge. The project includes alterations to the existing Carpinteria Creek bicycle path, habitat restoration of portions of the creek corridor in the project vicinity and street/frontage improvements approaching both ends of the bridge. The project site is located along the 5400 and 5500 blocks of Carpinteria Avenue.

Staff and the project design team presented the project history, and revisions in response to previous ARB comments. Staff also answered a number of questions from the Boardmembers:

- Traffic control provided during construction? Yes
- Provision of a permanent stop sign at the intersection? Not at this time
- When is the concrete stain applied? After the concrete is set
- What is the lifetime of the stain? 25-30 years, then needs touch-up
- Will there be an anti-graffiti treatment? Yes, but it's only good for one use
- Construction duration? Approximately 2 years to construct; monitoring for 5 years
- Reasons for the 3-span bridge design? Provides ability to bridge main low flow channel of creek with least amount of disturbances to existing Carpinteria Ave roadway conditions.
- What is the design life of the current bridge? ~75-100 years; it is approaching the end of its design life and no longer complies with current safety and design standards.

Staff noted that, overall, it appeared the project team had successfully responded to all of the ARB's past comments.

Public Comment:

Lou Pannizon requested that the red curbing be extended to the east of the Arbol Verde intersection on Carpinteria Avenue to improve sight lines to the east. He reiterated the need for traffic control, including possibly flag men, during construction at the Arbol Verde intersection. He suggested the "1937" date stamp on the bridge be preserved and donated to the museum.

Sue Skenderian agreed with the above comments. She reiterated how difficult it can be to turn left from Arbol Verde onto Carpinteria Ave during traffic. She also asked about new lighting near the intersection.

Jim Taylor requested the City consider the inclusion of a crosswalk across Carpinteria Avenue to the nearest west-bound bus stop.

Dick Weinberg reiterated the concerns over sight lines and was in favor of the provision of bike lanes on both sides of the street.

Boardmember Discussion:

Boardmember Johnson suggested that the outside faces of the pilasters on the bridge railings be given a slight reveal or similar detail to break up the otherwise blank railing design. He also suggested more treatments, such as paint or use of a stone veneer, could be added to the bridge railing's major pilasters to further break up the railing design and introduce a rhythm to the railing design.

ACTION: Motion by Boardmember Johnson seconded by Boardmember Reginato to recommend final approval to the Community Development Director with their comments attached.

VOTE: 4-0

- 2) Applicant: Nikhil Kamat, NKlosures, Inc. for RAM Hotels
 Project: 16-1822-DP/CDP
 Planner: Nick Bobroff
 Project Location: 4110 Via Real
 Zoning: Commercial Planned Development with a Residential Overlay (CPD/R)

Request of Nikhil Kamat, NKlosures, Inc, agent/architect for RAM Hotels, to consider Project 16-1822-DP/CDP for a continued preliminary review of a request to demolish the existing church and all associated improvements and construct a new two-story 72-guestroom hotel. The new hotel would have a total floor area of 44,191 square feet and reach a maximum height of 25 feet from finished grade. The project would include a new 77-space parking lot, site landscaping, creek buffer restoration component, and stormwater/drainage and frontage improvements. The property is a 2.62-acre parcel zoned Commercial Planned Development with a Residential Overlay (CPD/R) and shown as APN 004-017-022 addressed as 4110 Via Real.

Staff presented the project, described the revisions made since the ARB's last review of the project, and shared the various options developed by the applicant for responding to the past comments about the façade treatments.

The project applicant explained that their intent was to stay as close to the previously-approved 2017 design as possible while still responding to ARB suggestions for further refinements. He noted that the irrigation plans had been updated to address past ARB comments.

Public Comment:

Steve Bunting asked whether any of the proposed creek buffer landscaping would encroach into his private access easement. The applicant responded that all landscaping would be located outside of the easement.

Sue Skenderian asked whether there is a plan for the total number of hotels in Carpinteria. Staff explained that there is not such a plan, and that hotel developments are typically subject to discretionary permit actions.

Boardmember Discussion:

Boardmember Cox suggested use of ficus repens (sticky vine) as a possible solution for adding landscaping along the east property line wall where this is not much room available for plantings to soften the wall. He also asked whether dogs were going to be allowed at the hotel, and if so, if any further consideration had been given to providing a suitable outdoor pet area. The applicant explained that they had not determined whether pets would be allowed, but if so, pet owners would be able to walk the trail within the creek buffer.

Boardmember Reginato was in support of the revisions to the east-facing façade within the pool enclosure. He also expressed support for Option "2," noting it has good cohesion and gives the building a "muted" feel.

Boardmember Johnson agreed with Boardmember Reginato's comments and also preferred the Option "2" color scheme. He suggested the tips could be left on the top of the wrought iron fence pickets along the perimeter walls if it would help with security concerns.

Boardmember Stein was also in support of the Option “2” colors. He asked about project lighting; the applicant explained a night-sky compliant lighting plan had previously been provided to and reviewed by the Board, and that it has not changed other than to reflect the updated site plan layout.

In response to a question about replacing the row of potted plants along the eastern property line wall with the ficus repens, the ARB commented that some of the potted plants could be eliminated but that some should be retained to break up the façade and add further interest.

ACTION: Motion by Boardmember Johnson, seconded by Boardmember Reginato to recommend revised preliminary approval to the Planning Commission with their comments attached.

VOTE: 4-0

- 3) Applicant: Don Gragg for Nell & John Able
 Project: 18-1909-ARB/CDP
 Planner: Nick Bobroff
 Project Location: 477 Concha Loma Drive
 Zoning: Single Family Residential (20-R-1)

Request of Don Gragg, agent for Nell and John Able, to consider Project 18-1909-ARB/CDP for preliminary review of a proposal for a remodel and additions of 1,527 square feet to the ground floor and basement levels of an existing house; a 117 square foot addition to an attached garage; construction of a pool; and construction of a detached 698 square foot secondary dwelling unit. The property is a 30,154 square foot parcel zoned Single Family Residential (20-R-1) and shown as APN 003-370-008, addressed at 477 Concha Loma Drive.

Staff presented the project, describing the background (including the secondary dwelling unit and Reasonable Accommodation request). Staff explained that with the exception of receiving input from the ARB on revisions in response to past ARB comments, staff had no objections or concerns with the project.

Don Gragg, project agent, explained that he revised the secondary dwelling unit to utilize a butterfly roof that would better relate to the design of the primary residence. He also explained that he simplified the design of the front entry tower feature on the primary residence. Finally, in response to a question from the Board, he explained that the basement-level storage room could be used as a garage, if needed, but that it would still require granting of an exception from the City’s limitation on one shared driveway for the primary residence and secondary dwelling unit.

Public Comment:

Jason Lusk complimented the design, describing it as being respectful of the neighborhood. He expressed his support for the project.

Susan Mailheu asked about the project’s proximity to Carpinteria Creek and whether the owner intends to remove any of mature eucalyptus located at the rear of the property as part of the project. The applicant responded that no plans for tree removal are included in the project at this time, and staff explained that the property is separated from the creek by the Salzgeber Meadow property.

Attachment F

Planning Commission Meeting Minutes from April 3, 2023

Harmony Hotel
4110 Via Real
Final ARB Review
February 12, 2025

CALL TO ORDER and ROLL CALL The meeting was called to order at 5:30 p.m. by Chair Benefield. Commissioners Present: Jane L. Benefield, Chair Glenn La Fevers, Vice-Chair John Moyer Katherine Salant Commissioners Absent: David Allen Others Present: Steve Goggia, Community Development Director Nick Bobroff, Principal Planner	CALL TO ORDER & ROLL CALL
PLEDGE OF ALLEGIANCE Chair Benefield led the flag salute.	PLEDGE
INTRODUCTIONS, PRESENTATIONS, ANNOUNCEMENTS - None	ANNOUNCEMENTS
PUBLIC COMMENT - None	PUBLIC COMMENT
CONSENT CALENDAR - None	CONSENT CALENDAR
NEW PUBLIC HEARING 1) Via Real Hotel Project # 16-1822-DP/CDP Address: 4110 Via Real Applicant: Kush Nathu, RAM Hotels Planner: Nick Bobroff Hearing on the request of Kush Nathu, RAM Hotels to consider Project 16-1822-DP/CDP (application filed April 19, 2016) for approval of a Development Plan and a Coastal Development Permit to demolish an existing 5,678 square foot former church building and all associated improvements, and to construct a two-story, 72-guestroom, 44,191 square foot hotel and associated improvements under the provisions of the Commercial Planned Development zone district and Residential Overlay district; and to approve the Mitigated Negative Declaration pursuant to the California	NEW PUBLIC HEARING

Environmental Quality Act ("CEQA") Guidelines. The MND and all documents may be reviewed at the Community Development Department, 5775 Carpinteria Avenue, Carpinteria. The application involves APN 004-017-022, addressed as 4110 Via Real.

DISCLOSURE OF EX PARTE COMMUNICATIONS

Commissioner Moyer disclosed that he drove by the west side of the property on Friday to look at the agricultural property. Chair Benefield said she drove around the entire property on Wednesday.

Principal Planner Nick Bobroff presented the staff report. He said staff was recommending approval of the project with an amendment to incorporate a letter from Public Works' regarding Conditions of Approval.

Mr. Bobroff proceeded to answer commissioners' questions about the project. Topics included the number of parking spaces provided for staff (five with four employees expected per shift), at what point it's verified the operator is in compliance with business regulations (upon Certificate of Occupancy), the location of the main entrance (in the interior parking lot), and details on how low-cost rooms will be administered (advertising is required but stops upon rooms not booked at a certain point), whether a shuttle had been considered (no) and coordination of infrastructure fees with agencies. Regarding fencing, he explained a six-foot block wall is proposed and there will be no fencing facing Via Real.

PUBLIC HEARING OPENED

Kevin Cohen, agent representing the landowner, described the hotel as family-run and family-oriented. He said they are in acceptance of the Conditions of Approval. He commented that a hotel shuttle is a great idea. He clarified that there will be no post fencing facing Via Real.

Kush Nathu of RAM Hotels said he looks forward to being part of this community and its beautiful growth. With respect to the specifics of providing lower-cost accommodations, he explained the concept is new to him and he needs to learn more. He said his base operates out of Amarillo, TX, he plans to make periodic visits, and there's a possibility he will move here in the long-term.

Lynn Ransom, resident of Franciscan Village, said she likes the look of the hotel. She said it would be nice to have something upscale, noting there are already a lot of low-cost hotels in the area and crime at Sandyland Reef Inn. She likes the idea of a shuttle and said the nearby hotels should participate.

Bob Franco, resident of Sandpiper Mobile Home Park, described this as the wrong project in the wrong place. He said what the community needs during a housing shortage is affordable housing, not hotels. He questioned where the hotel's low-paid employees would live. He also questioned why there is no Environmental Impact Report for a project of this size, noting there might be a strain on water later. He spoke about how hotels generate low-paying jobs and increase demand for low-cost housing. He described the location as perfect for a project such as Casa de las Flores. He said we should question how every project will affect climate change. He recommended denial of the project.

PUBLIC HEARING CLOSED

Commissioner Moyer expressed concern about what the hotel is going to pay its employees but said the labor shortage will require paying them more. He likes that the project was reduced from 150 to 77 rooms and said it will eliminate the strip-mall character of the area. He also likes its landscape features. He expressed his support.

Commissioner La Fevers pointed out there are a lot of potential locations in Carpinteria for affordable housing, with this location good for this kind of project. He said we have enough low-cost hotels and appreciates having some that are higher end. He commented on the evolution of the project and how it is better than when it started. He added that we have a comprehensive Mitigated Negative Declaration (MND) and rigorous review process. He said he supports the project as proposed.

Commissioner Salant said she doesn't have a long history with the project. She believes it will not have impacts on the rest of the city due to the site, and it fits into the scale of the neighborhood. She noted the benefits of hotel visitors patronizing local businesses. She expressed support.

Chair Benefield described the project as attractive and expressed relief that it is under 30-feet. Among other things, she described the landscaping as beautiful and said she likes the idea of looking into a shuttle. She expressed her support.

MOTION

Commissioner La Fevers moved that the Planning Commission adopt Resolution PC-23-004 thereby approving Project 16-1822-DP/CDP to allow the removal of an existing church and all associated improvements, and the construction of a two-story 72-guestroom hotel and associated improvements, and to approve and certify the Mitigated Negative Declaration prepared for the project pursuant to the CEQA guidelines. This

project location is 4110 Via Real and also includes Condition 75, which incorporates the Public Works Conditions of Approval into the project Conditions of Approval. Commissioner Moyer seconded the motion. Motion passed 4-0 by the following roll call vote: Salant voted yes, Moyer voted yes, La Fevers voted yes, and Benefield voted yes.	
OTHER BUSINESS - None	OTHER BUSINESS
MATTERS PRESENTED BY COMMISSIONERS - None	MATTERS PRESENTED
DIRECTOR'S REPORT 2) Architectural Review Board Meeting Minutes of January 26, 2023, and February 16, 2023 3) City Calendar for the month of April 2023 4) Planning Activity Report as of March 30, 2023 5) Building Permit Report as of March 30, 2023	DIRECTOR'S REPORT
ATTENDANCE OF PLANNING COMMISSIONERS FOR THE NEXT MEETING OF MONDAY, May 1, 2023 – All present indicated they could attend. Commissioner Moyer commented that he found the APA's planning boot camp invaluable. Community Development Director Steve Goggia said he would look for information on an upcoming one for commissioners to attend.	ATTENDANCE FOR NEXT MEETING
ADJOURNMENT – Chair Benefield adjourned the meeting at 6:46 p.m. _____ Secretary, Planning Commission ATTEST: _____ Chair, Planning Commission	ADJOURNMENT

